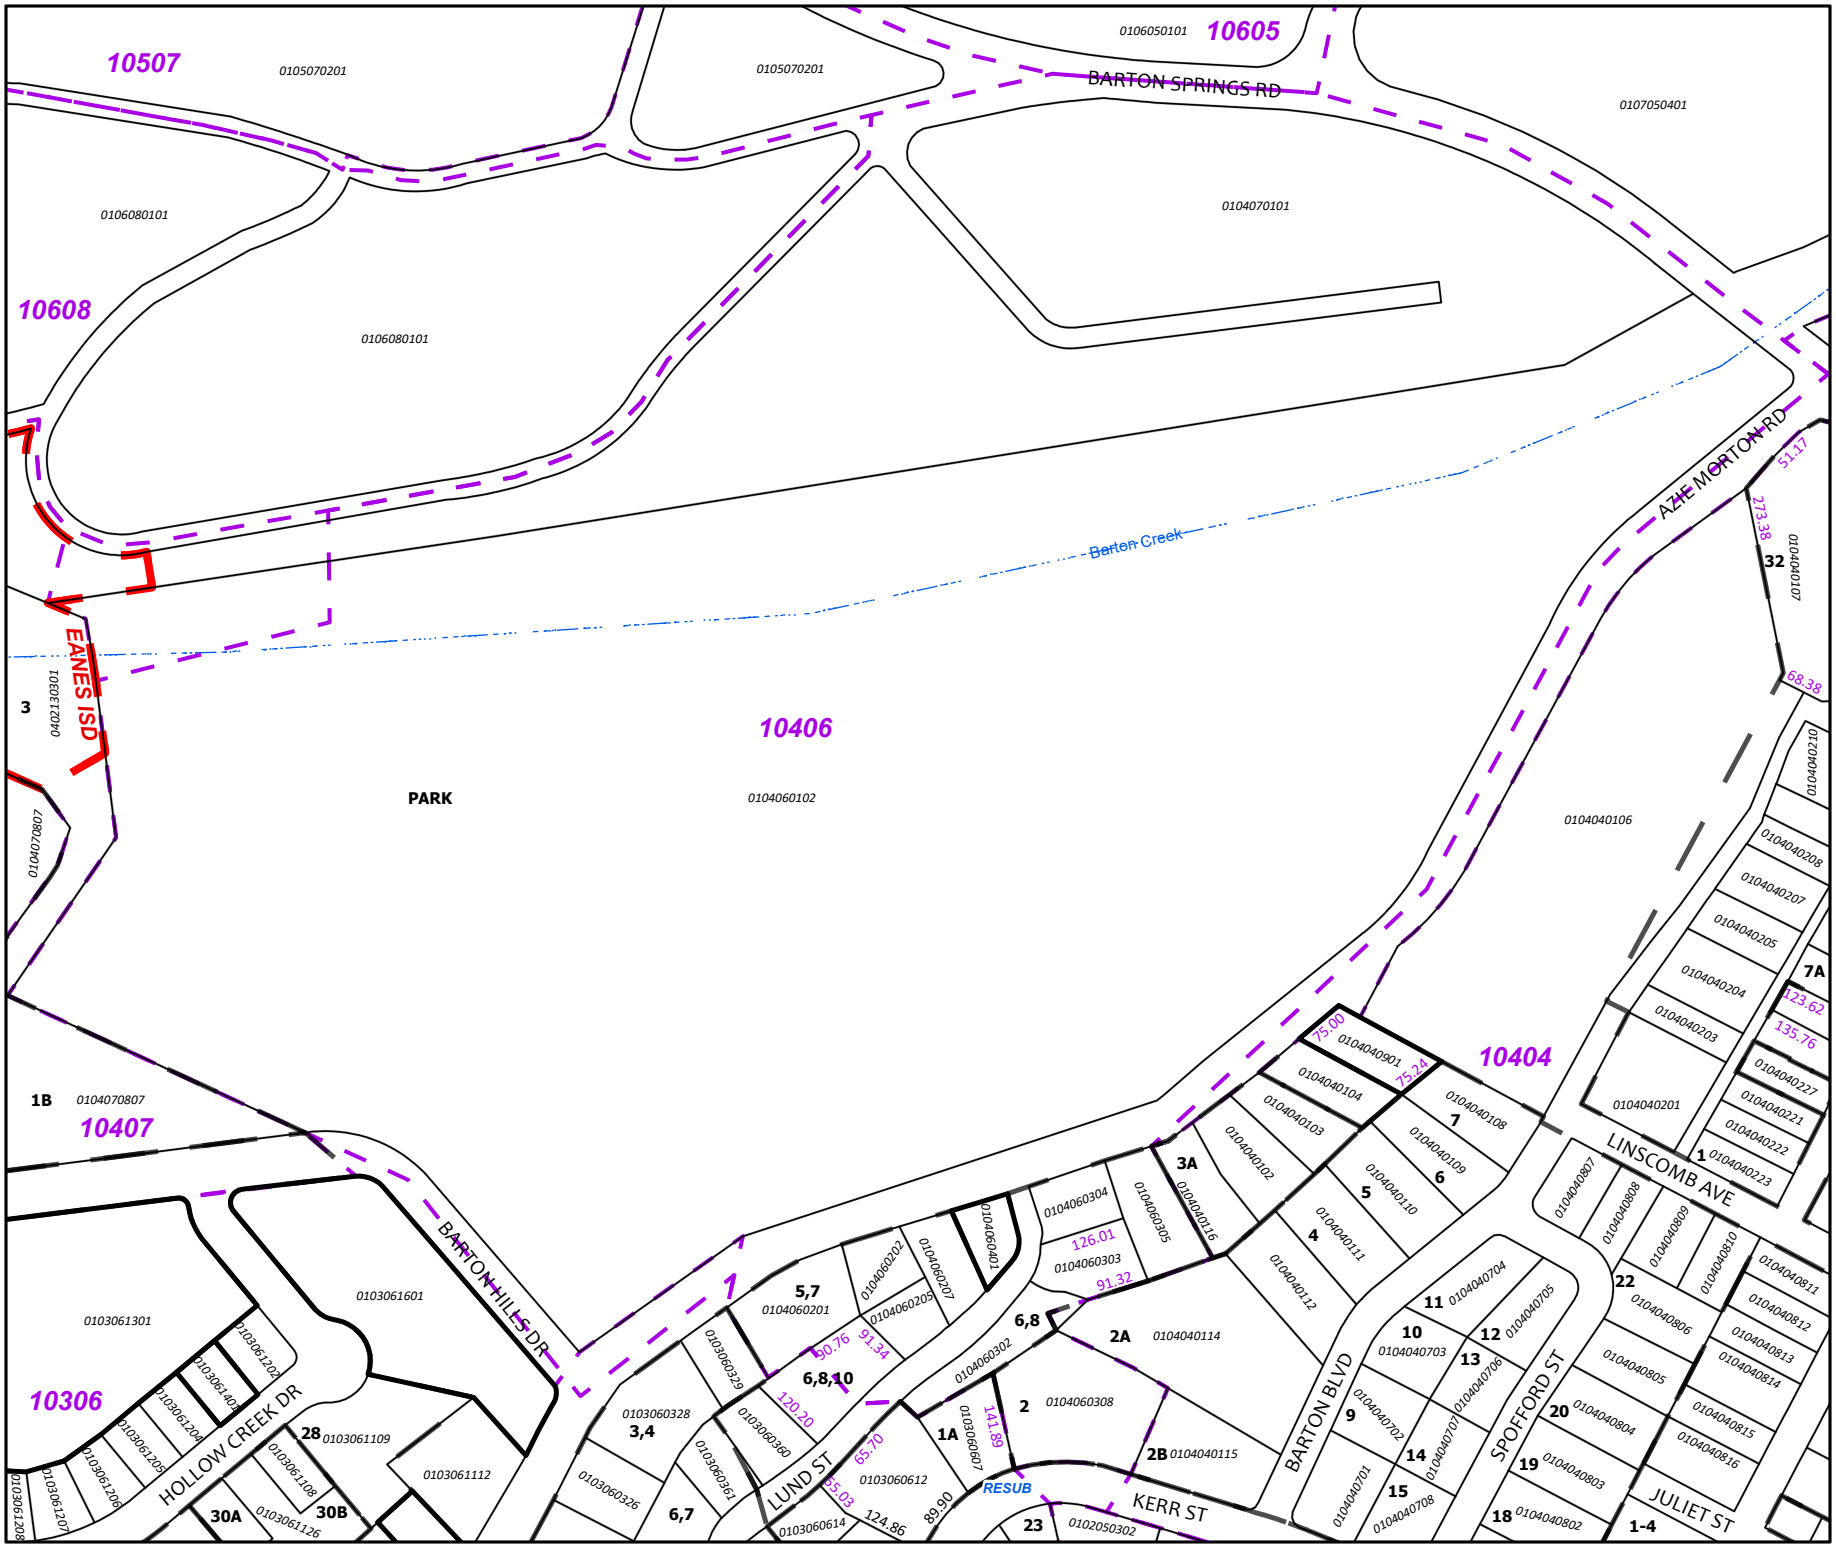

10406
10507
10605
10608
10407
10306
10404
10208
BARTON SPRINGS RD
AZIE MORTON RD
Barton Creek
EANES ISD
PARK
0104060102
0106050101
0105070201
0107050401
0106080101
0104070101
0104040106
0104040107
0104040210
0104040208
0104040207
0104040205
0104040204
0104040203
0104040201
0104040227
0104040221
0104040222
0104040223
0104040901
0104040104
0104040103
0104040102
0104040108
0104040109
0104040110
0104040111
0104040112
0104040116
0104060202
0104060207
0104060205
0104060201
0104060401
0104060304
0104060305
0104060303
0104060302
0104060308
0104060307
0104060329
0104060360
0104060361
0104060326
0104060328
0104060612
0104060614
0102050302
0104040114
0104040115
0104040807
0104040808
0104040809
0104040810
0104040811
0104040812
0104040813
0104040814
0104040815
0104040816
0104040806
0104040805
0104040804
0104040803
0104040802
0104040704
0104040705
0104040706
0104040707
0104040703
0104040702
0104040701
0104040708
0103061601
0103061301
0103061109
0103061112
0103061108
0103061126
0103061201
0103061404
0103061206
0103061205
0103061208
0103061207
0103061208
0104070807
0104070801
0402130301
1B
3
PARK
7A
32
1
2
2A
2B
3A
1A
3,4
5,7
6,8
6,8,10
6,7
28
30A
30B
23
1-4
51.17
273.38
68.38
75.00
75.24
123.62
135.76
126.01
91.32
90.76
91.34
120.20
65.70
55.03
124.86
89.90
141.89
RESUB
BARTON HILLS DR
HOLLOW CREEK DR
LUND ST
KERR ST
BARTON BLVD
SPOFFORD ST
JULIET ST
LINSCOMB AVE
Travis Central Appraisal District
850 E Anderson Lane
Austin, TX 78752
P.O. Box 149012
Austin, Texas 78714
www.traviscad.org
(512) 834-9317
This tax map was compiled solely for the use of TCAD. Areas depicted by these digital products are approximate, and are not necessarily accurate to mapping, surveying or engineering standards. Conclusions drawn from this information are the responsibility of the user. The TCAD makes no claims, promises or guarantees about the accuracy, completeness or adequacy of this information and expressly disclaims liability for any errors and omissions.
NAD 1983 State Plane
Texas Central FIPS 4203
Lambert Conformal Conic
N
0
120
Feet
Revision Date:
2/26/2026
10406