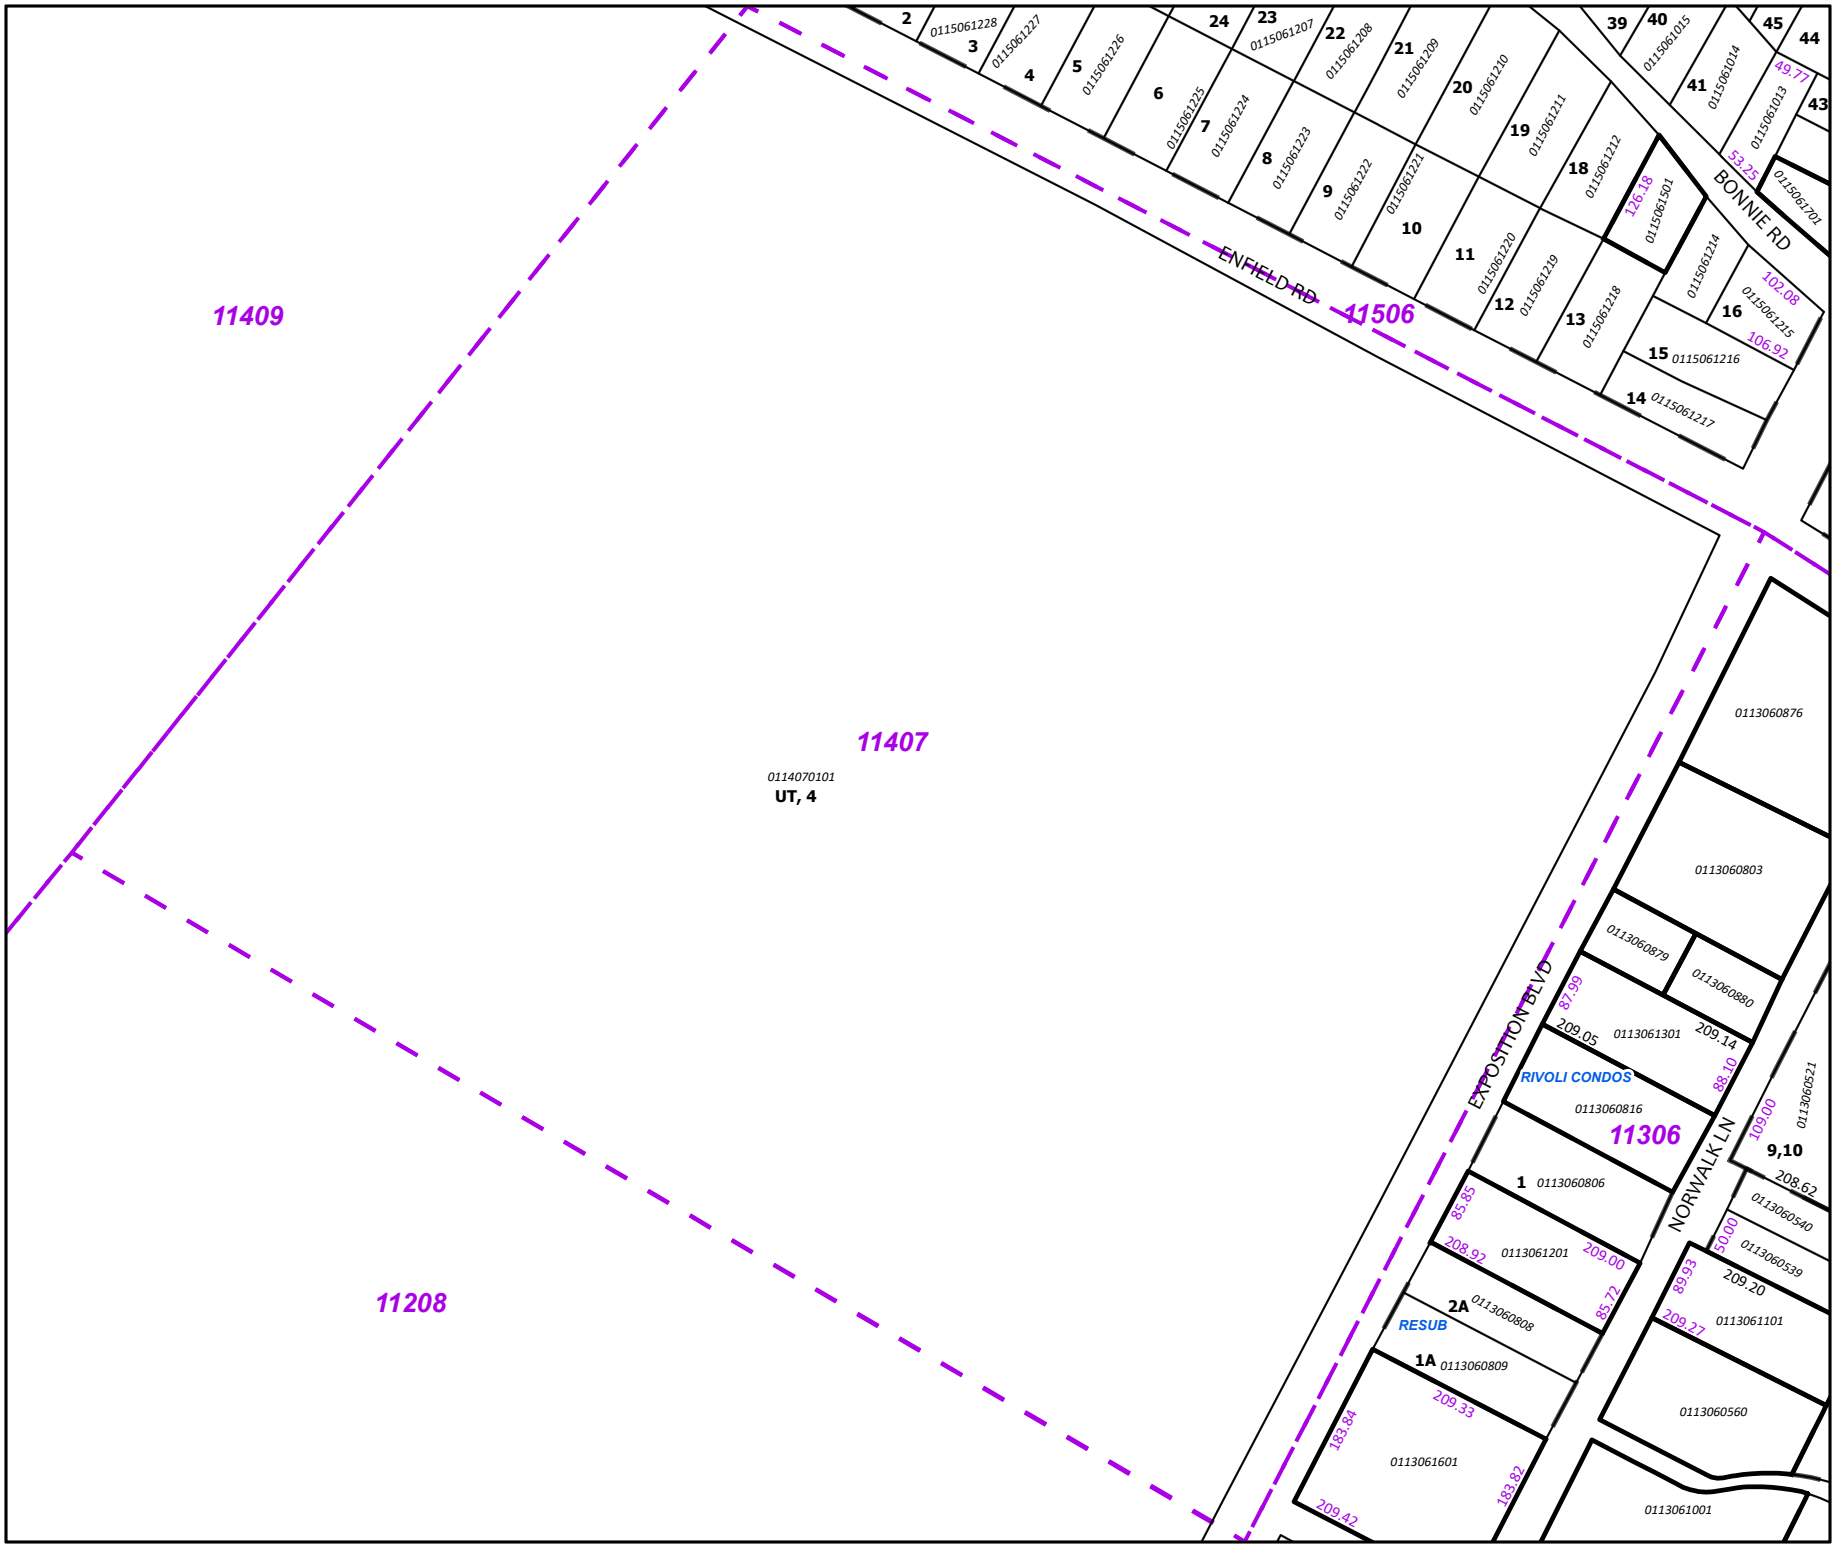

11409
11407
11208
11506
0114070101
UT, 4
ENFIELD RD
BONNIE RD
EXPOSITION BLVD
NORWALK LN
RIVOLI CONDOS
RESUB
11306
2
0115061228
3
0115061227
4
5
0115061226
6
0115061225
7
0115061224
8
0115061223
9
0115061222
10
0115061221
11
0115061220
12
0115061219
13
0115061218
14
0115061217
15
0115061216
16
0115061215
18
0115061212
19
0115061211
20
0115061210
21
0115061209
22
0115061208
23
0115061207
24
39
40
0115061015
41
0115061014
45
44
49.77
0115061013
43
53.25
0115061701
126.18
0115061501
0115061214
102.08
106.92
0113060876
0113060803
0113060879
0113060880
87.99
209.05
0113061301
209.14
88.10
0113060816
1
0113060806
85.85
208.92
0113061201
209.00
85.72
2A
0113060808
1A
0113060809
209.33
183.84
0113061601
183.82
209.42
0113060521
109.00
9,10
208.62
0113060540
50.00
0113060539
89.93
209.20
209.27
0113061101
0113060560
0113061001
11808
11008
Travis Central Appraisal District
850 E Anderson Lane
Austin, TX 78752
P.O. Box 149012
Austin, Texas 78714
www.traviscad.org
(512) 834-9317
This tax map was compiled solely for the use of TCAD. Areas depicted by these digital products are approximate, and are not necessarily accurate to mapping, surveying or engineering standards. Conclusions drawn from this information are the responsibility of the user. The TCAD makes no claims, promises or guarantees about the accuracy, completeness or adequacy of this information and expressly disclaims liability for any errors and omissions.
NAD 1983 State Plane
Texas Central FIPS 4203
Lambert Conformal Conic
N
0
120
Feet
Revision Date:
2/26/2026
11407