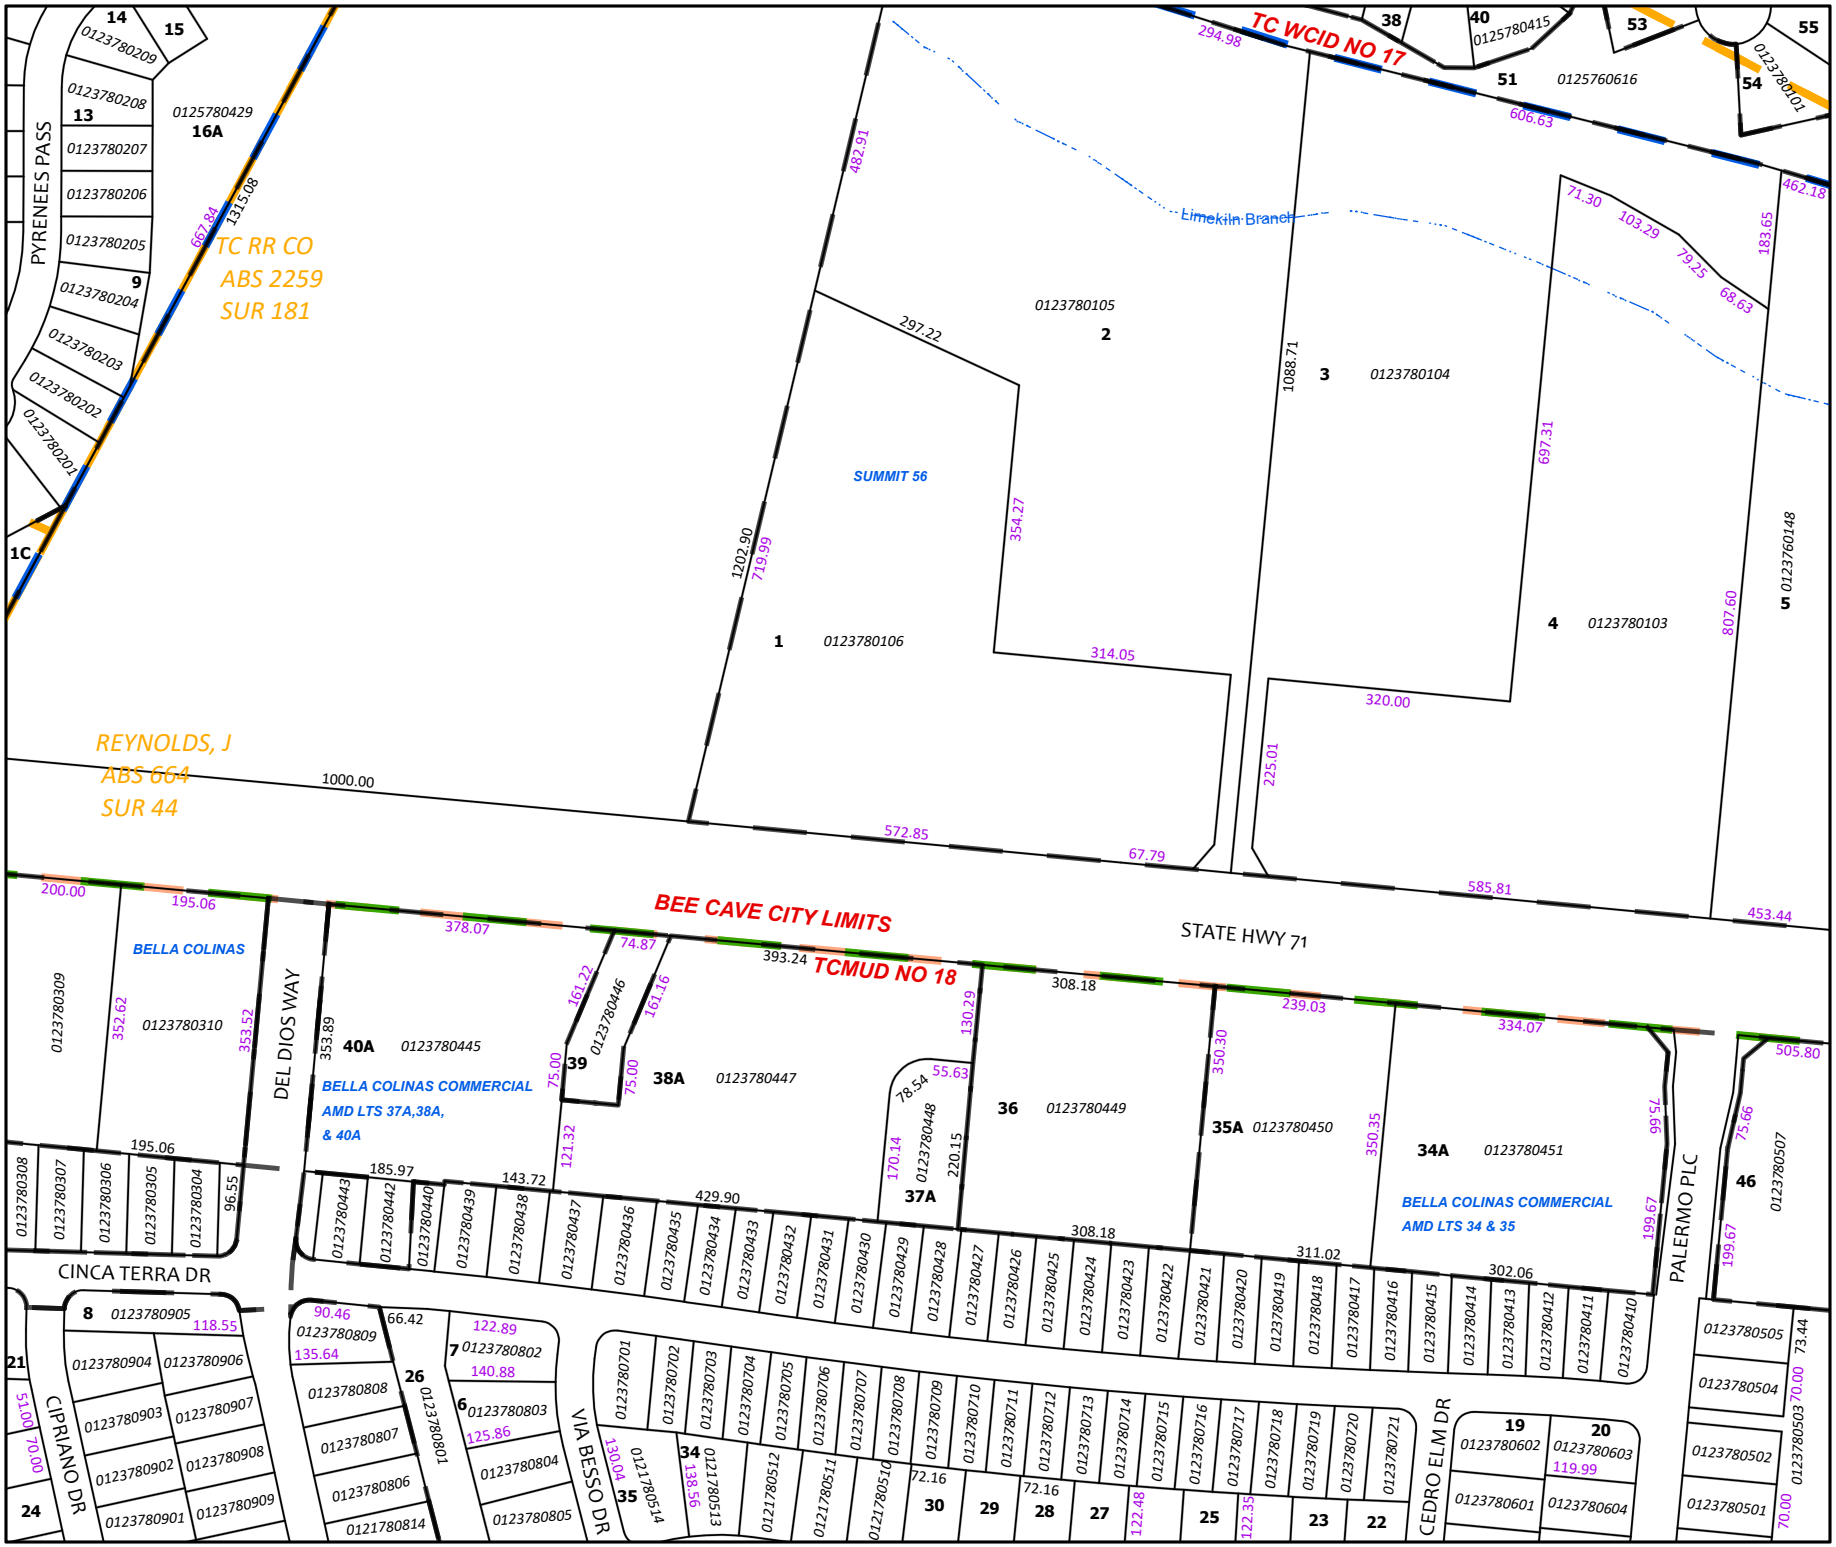

TC WCID NO 17
294.98
606.63
482.91
Limekiln Branch
462.18
183.65
71.30
103.29
79.25
68.63
PYRENEES PASS
TC RR CO
ABS 2259
SUR 181
667.84
1315.08
0123780105
2
3
0123780104
SUMMIT 56
297.22
1088.71
697.31
1202.90
719.99
354.27
1
0123780106
314.05
320.00
4
0123780103
807.60
5
0123760148
225.01
REYNOLDS, J
ABS 664
SUR 44
1000.00
572.85
67.79
585.81
453.44
BEE CAVE CITY LIMITS
TCMUD NO 18
STATE HWY 71
BELLA COLINAS
BELLA COLINAS COMMERCIAL
AMD LTS 37A,38A,
& 40A
DEL DIOS WAY
40A
0123780445
39
38A
0123780447
37A
36
0123780449
35A
0123780450
34A
0123780451
BELLA COLINAS COMMERCIAL
AMD LTS 34 & 35
PALERMO PLC
CINCA TERRA DR
CIPRIANO DR
VIA BESSO DR
CEDRO ELM DR
200.00
195.06
352.62
353.52
353.89
378.07
74.87
161.22
161.16
393.24
308.18
130.29
239.03
334.07
505.80
350.30
350.35
75.66
199.67
75.00
121.32
170.14
78.54
55.63
220.15
429.90
185.97
143.72
311.02
302.06
96.55
90.46
135.64
66.42
122.89
140.88
125.86
130.04
138.95
72.16
122.48
122.35
73.44
70.00
51.00
118.55
119.99
Travis Central Appraisal District
850 E Anderson Lane
Austin, TX 78752
P.O. Box 149012
Austin, Texas 78714
www.traviscad.org
(512) 834-9317
This tax map was compiled solely for the use of TCAD. Areas depicted by these digital products are approximate, and are not necessarily accurate to mapping, surveying or engineering standards. Conclusions drawn from this information are the responsibility of the user. The TCAD makes no claims, promises or guarantees about the accuracy, completeness or adequacy of this information and expressly disclaims liability for any errors and omissions.
12580
12677
12380
12378
12376
11877
12180
12178
12176
NAD 1983 State Plane
Texas Central FIPS 4203
Lambert Conformal Conic
N
0
100
Feet
Revision Date:
2/26/2026
12378