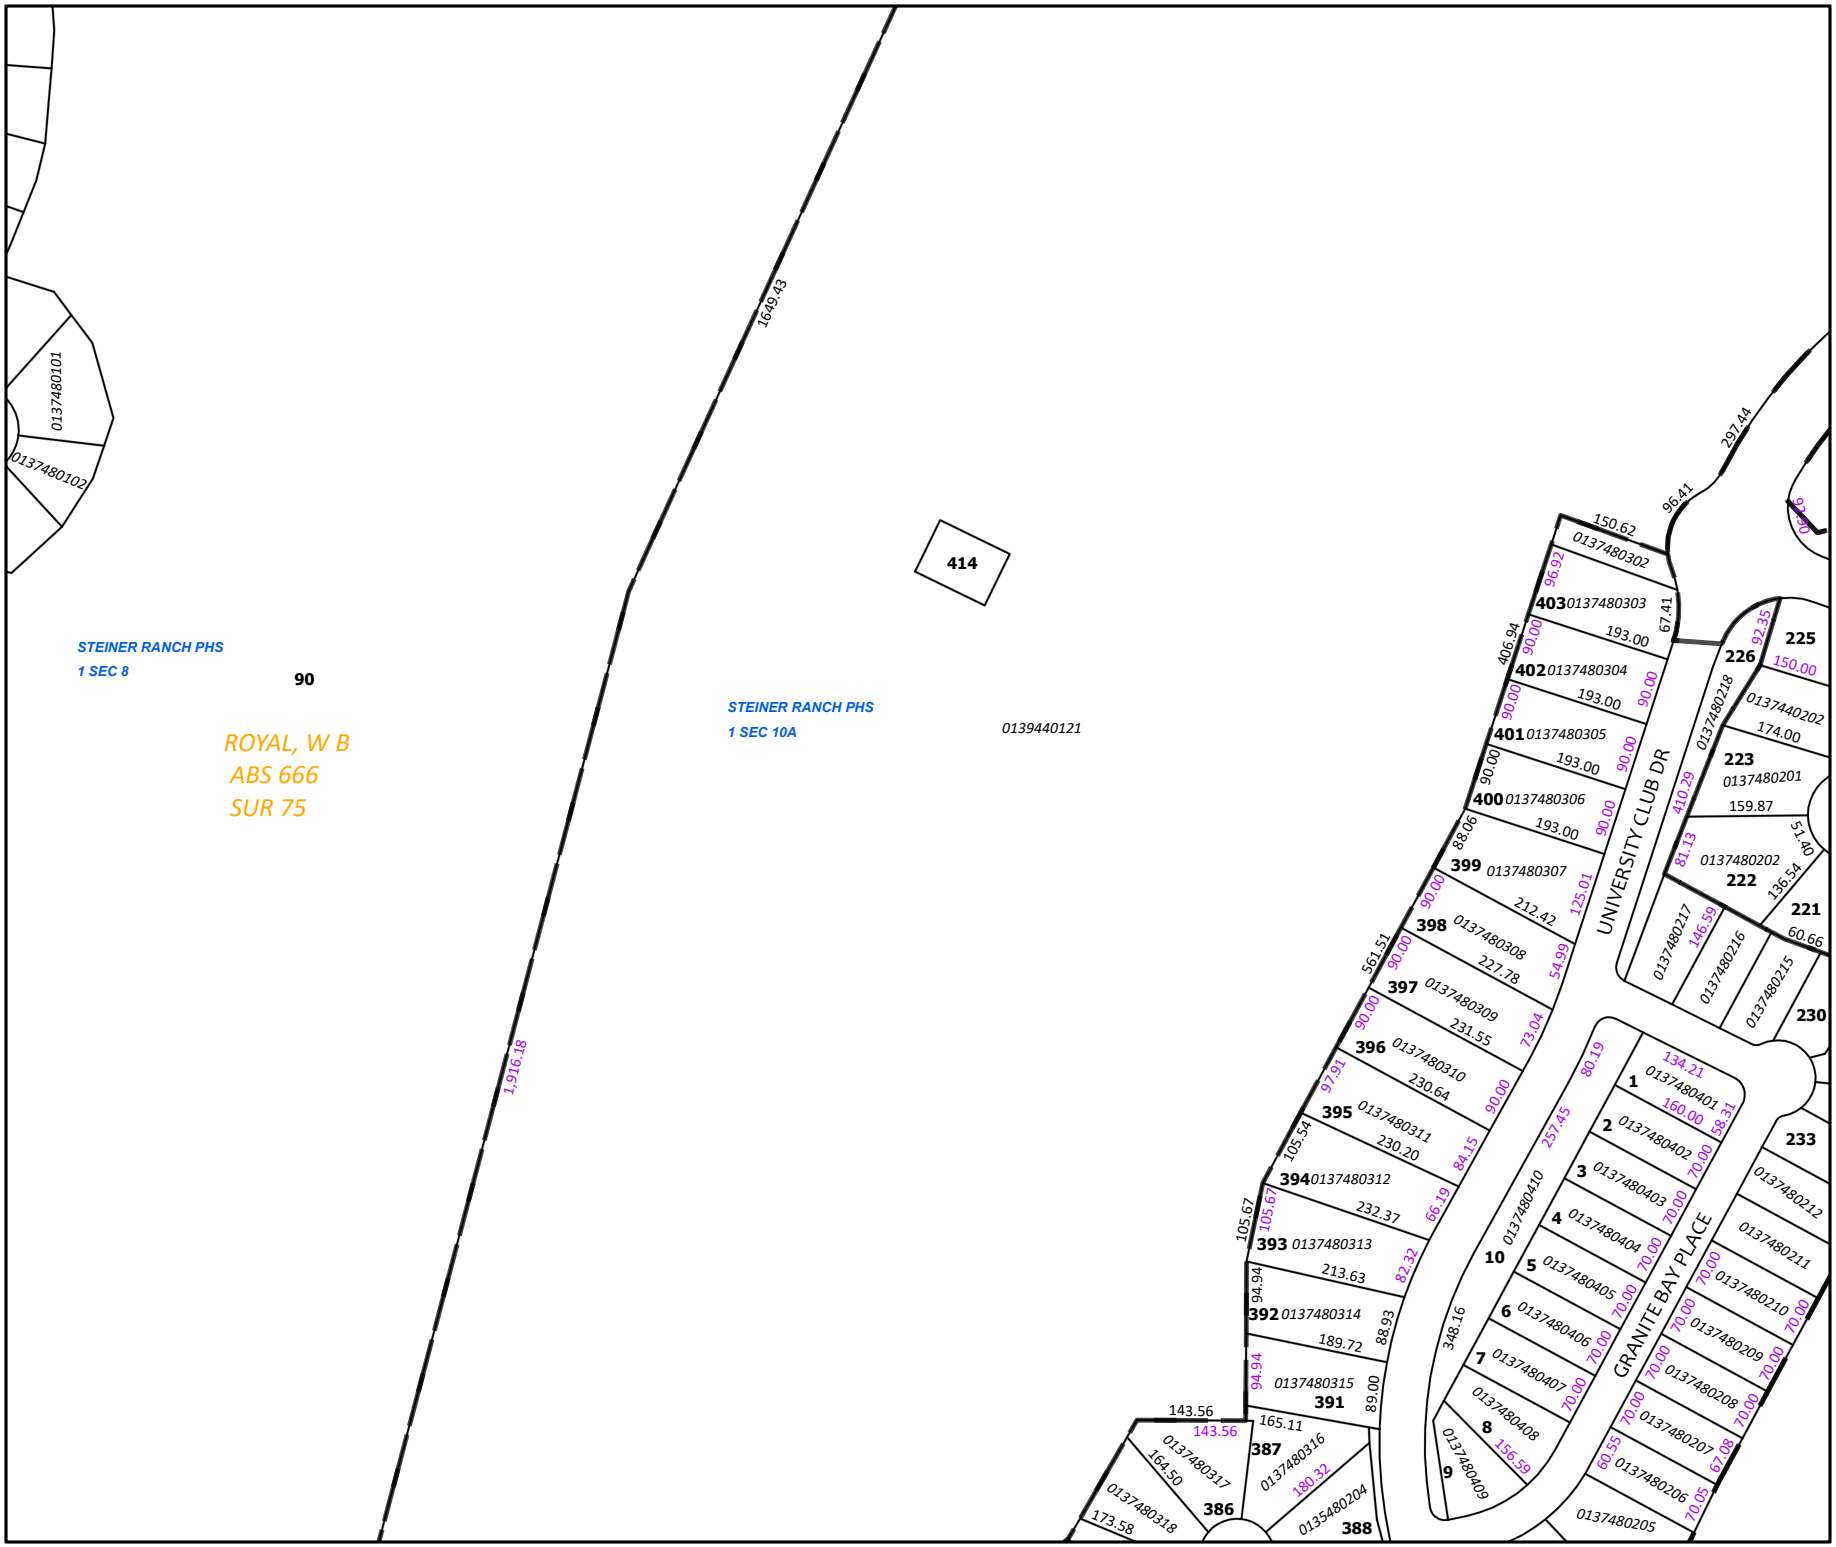

STEINER RANCH PHS
1 SEC 8
90
ROYAL, W B
ABS 666
SUR 75
STEINER RANCH PHS
1 SEC 10A
0139440121
414
0137480101
0137480102
1649.43
1,916.18
UNIVERSITY CLUB DR
GRANITE BAY PLACE
0137480218
0137480217
0137480216
0137480215
0137480202
0137440202
0137480201
0137480212
0137480211
0137480210
0137480209
0137480208
0137480207
0137480206
0137480205
0137480204
0137480316
0137480317
0137480318
0137480410
0137480401
0137480402
0137480403
0137480404
0137480405
0137480406
0137480407
0137480408
0137480409
0137480302
0137480303
0137480304
0137480305
0137480306
0137480307
0137480308
0137480309
0137480310
0137480311
0137480312
0137480313
0137480314
0137480315
0135480204
297.44
96.41
150.62
406.94
561.51
105.67
105.54
94.94
143.56
165.11
348.16
80.19
257.45
134.21
160.00
58.31
92.35
225
226
150.00
174.00
223
159.87
410.29
81.13
51.40
222
136.54
221
60.66
230
233
403
402
401
400
399
398
397
396
395
394
393
392
391
387
386
388
1
2
3
4
5
6
7
8
9
10
13950
13948
13944
13750
13447
13550
13548
13544
Travis Central Appraisal District
850 E Anderson Lane
Austin, TX 78752
P.O. Box 149012
Austin, Texas 78714
www.traviscad.org
(512) 834-9317
This tax map was compiled solely for the use of TCAD. Areas depicted by these digital products are approximate, and are not necessarily accurate to mapping, surveying or engineering standards. Conclusions drawn from this information are the responsibility of the user. The TCAD makes no claims, promises or guarantees about the accuracy, completeness or adequacy of this information and expressly disclaims liability for any errors and omissions.
NAD 1983 State Plane
Texas Central FIPS 4203
Lambert Conformal Conic
N
0
100
Feet
Revision Date:
2/26/2026
13748