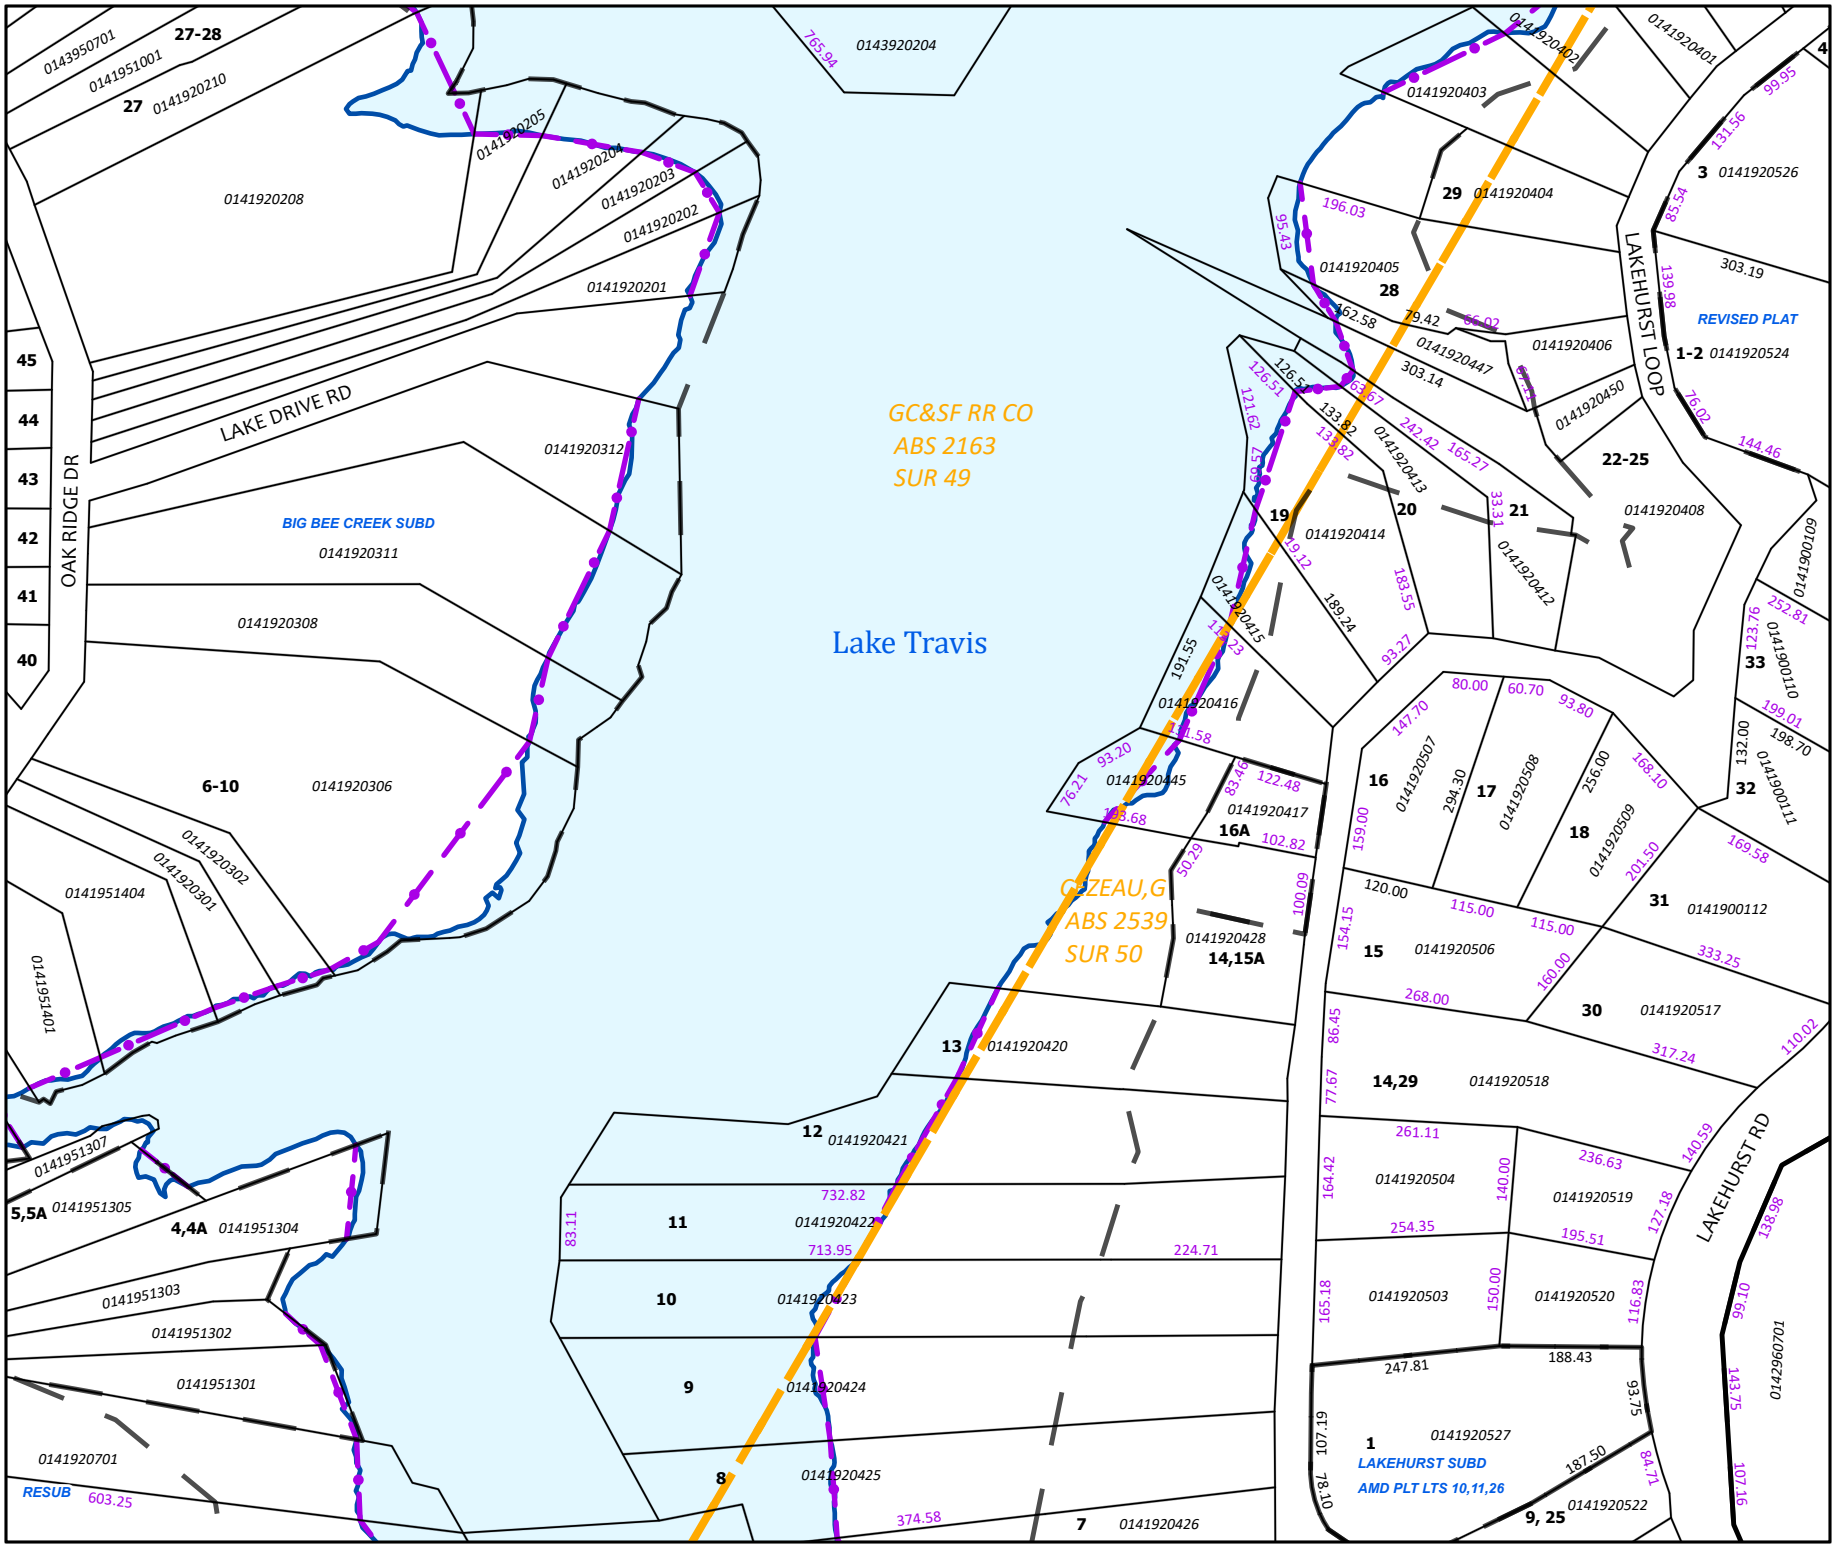

Lake Travis
GC&SF RR CO
ABS 2163
SUR 49
GUZEAU,G
ABS 2539
SUR 50
LAKE DRIVE RD
OAK RIDGE DR
LAKEHURST LOOP
LAKEHURST RD
BIG BEE CREEK SUBD
REVISED PLAT
LAKEHURST SUBD
AMD PLT LTS 10,11,26
RESUB
0141920208
0141920312
0141920311
0141920308
0141920306
0141920302
0141920301
0141951404
0141951401
0141951307
0141951305
0141951304
0141951303
0141951302
0141951301
0141920701
0141920205
0141920204
0141920203
0141920202
0141920201
0143920204
0141920210
0143950701
0141951001
0141920403
0141920402
0141920401
0141920404
0141920405
0141920406
0141920447
0141920450
0141920526
0141920524
0141920408
0141900109
0141900110
0141900111
0141900112
0141920507
0141920508
0141920509
0141920506
0141920517
0141920518
0141920504
0141920519
0141920503
0141920520
0141920527
0141920522
0142960701
0141920414
0141920415
0141920412
0141920413
0141920416
0141920445
0141920417
0141920428
0141920420
0141920421
0141920422
0141920423
0141920424
0141920425
0141920426
27-28
27
6-10
5,5A
4,4A
13
12
11
10
9
8
7
14,15A
16A
16
17
18
19
20
21
22-25
28
29
3
1-2
33
32
31
30
14,29
15
1
9, 25
45
44
43
42
41
40
765.94
603.25
732.82
713.95
374.58
224.71
83.11
Travis Central Appraisal District
850 E Anderson Lane
Austin, TX 78752
P.O. Box 149012
Austin, Texas 78714
www.traviscad.org
(512) 834-9317
This tax map was compiled solely for the use of TCAD. Areas depicted by these digital products are approximate, and are not necessarily accurate to mapping, surveying or engineering standards. Conclusions drawn from this information are the responsibility of the user. The TCAD makes no claims, promises or guarantees about the accuracy, completeness or adequacy of this information and expressly disclaims liability for any errors and omissions.
14395
14392
14390
14296
14195
14192
14190
13496
13990
NAD 1983 State Plane
Texas Central FIPS 4203
Lambert Conformal Conic
N
0
100
Feet
Revision Date:
2/26/2026
14192