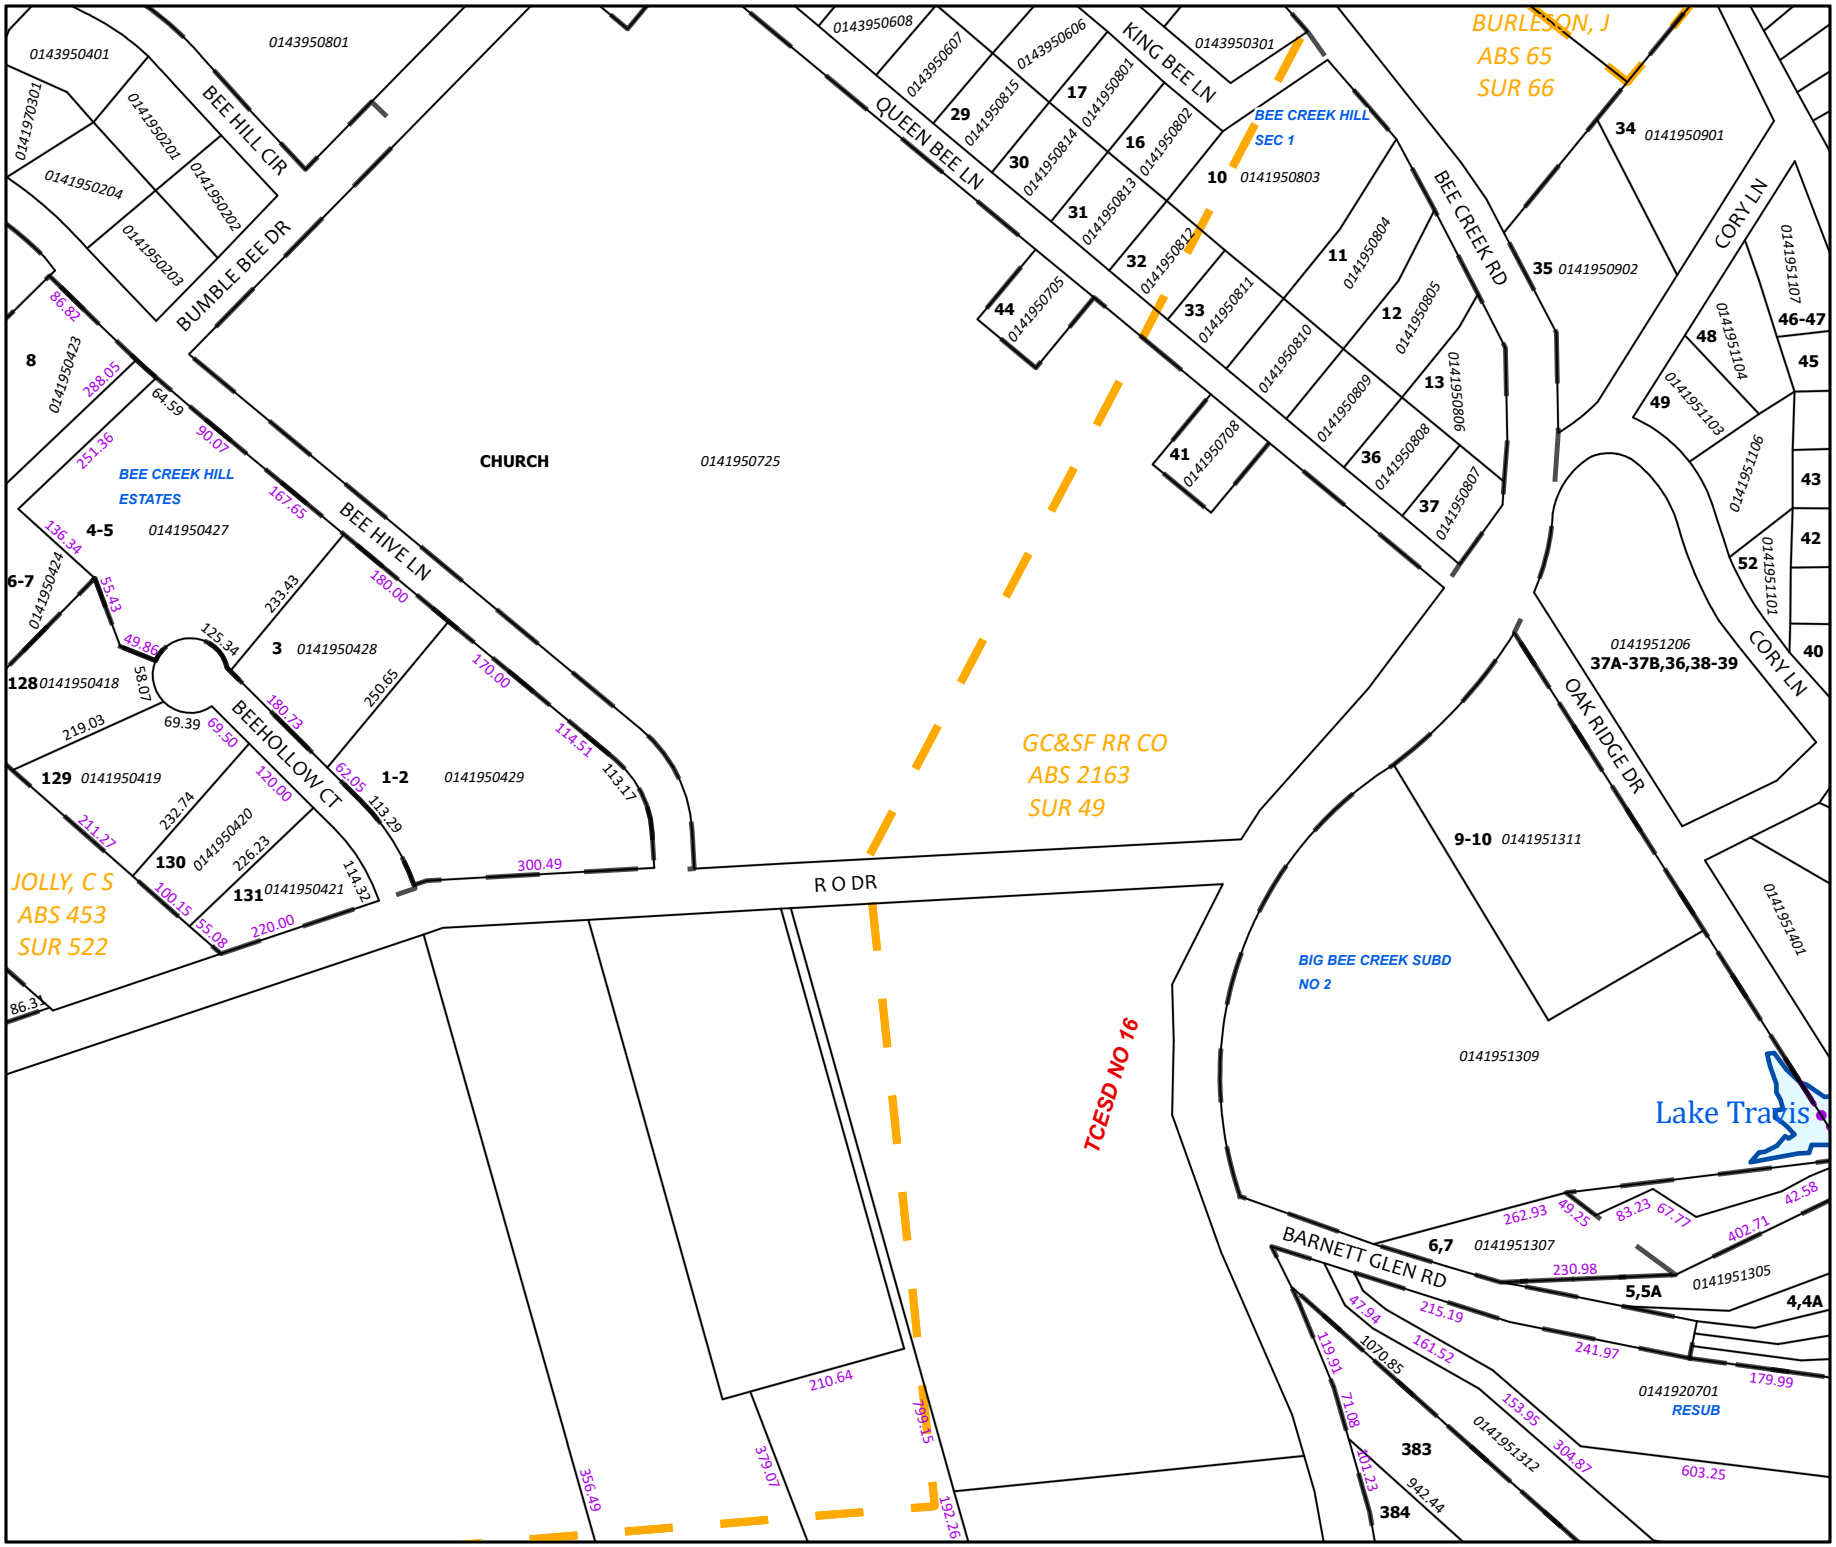

BEE HILL CIR
BUMBLE BEE DR
QUEEN BEE LN
KING BEE LN
BEE CREEK RD
BEE HIVE LN
BEEHOLLOW CT
CORY LN
OAK RIDGE DR
R O DR
BARNETT GLEN RD
BEE CREEK HILL ESTATES
BEE CREEK HILL SEC 1
BIG BEE CREEK SUBD NO 2
CHURCH
0141950725
BURLESON, J ABS 65 SUR 66
GC&SF RR CO ABS 2163 SUR 49
JOLLY, C S ABS 453 SUR 522
TCESD NO 16
Lake Travis
0143950801
0143950401
0141970301
0141950201
0141950204
0141950202
0141950203
0143950608
0143950607
0143950606
0143950301
0141950815
0141950801
0141950814
0141950802
0141950813
0141950812
0141950705
0141950803
0141950804
0141950811
0141950805
0141950810
0141950809
0141950806
0141950808
0141950708
0141950807
0141950902
0141950901
0141951107
0141951104
0141951103
0141951106
0141951101
0141951206
0141951311
0141951401
0141951309
0141951307
0141951305
0141920701
0141950423
0141950424
0141950427
0141950428
0141950418
0141950419
0141950420
0141950421
0141950429
RESUB
Travis Central Appraisal District
850 E Anderson Lane Austin, TX 78752
P.O. Box 149012 Austin, Texas 78714
www.traviscad.org
(512) 834-9317
This tax map was compiled solely for the use of TCAD. Areas depicted by these digital products are approximate, and are not necessarily accurate to mapping, surveying or engineering standards. Conclusions drawn from this information are the responsibility of the user. The TCAD makes no claims, promises or guarantees about the accuracy, completeness or adequacy of this information and expressly disclaims liability for any errors and omissions.
14397 14395 14392
14296
14197 14195 14192
13997 13496 13992
NAD 1983 State Plane
Texas Central FIPS 4203
Lambert Conformal Conic
N
0 100
Feet
Revision Date:
2/26/2026
14195