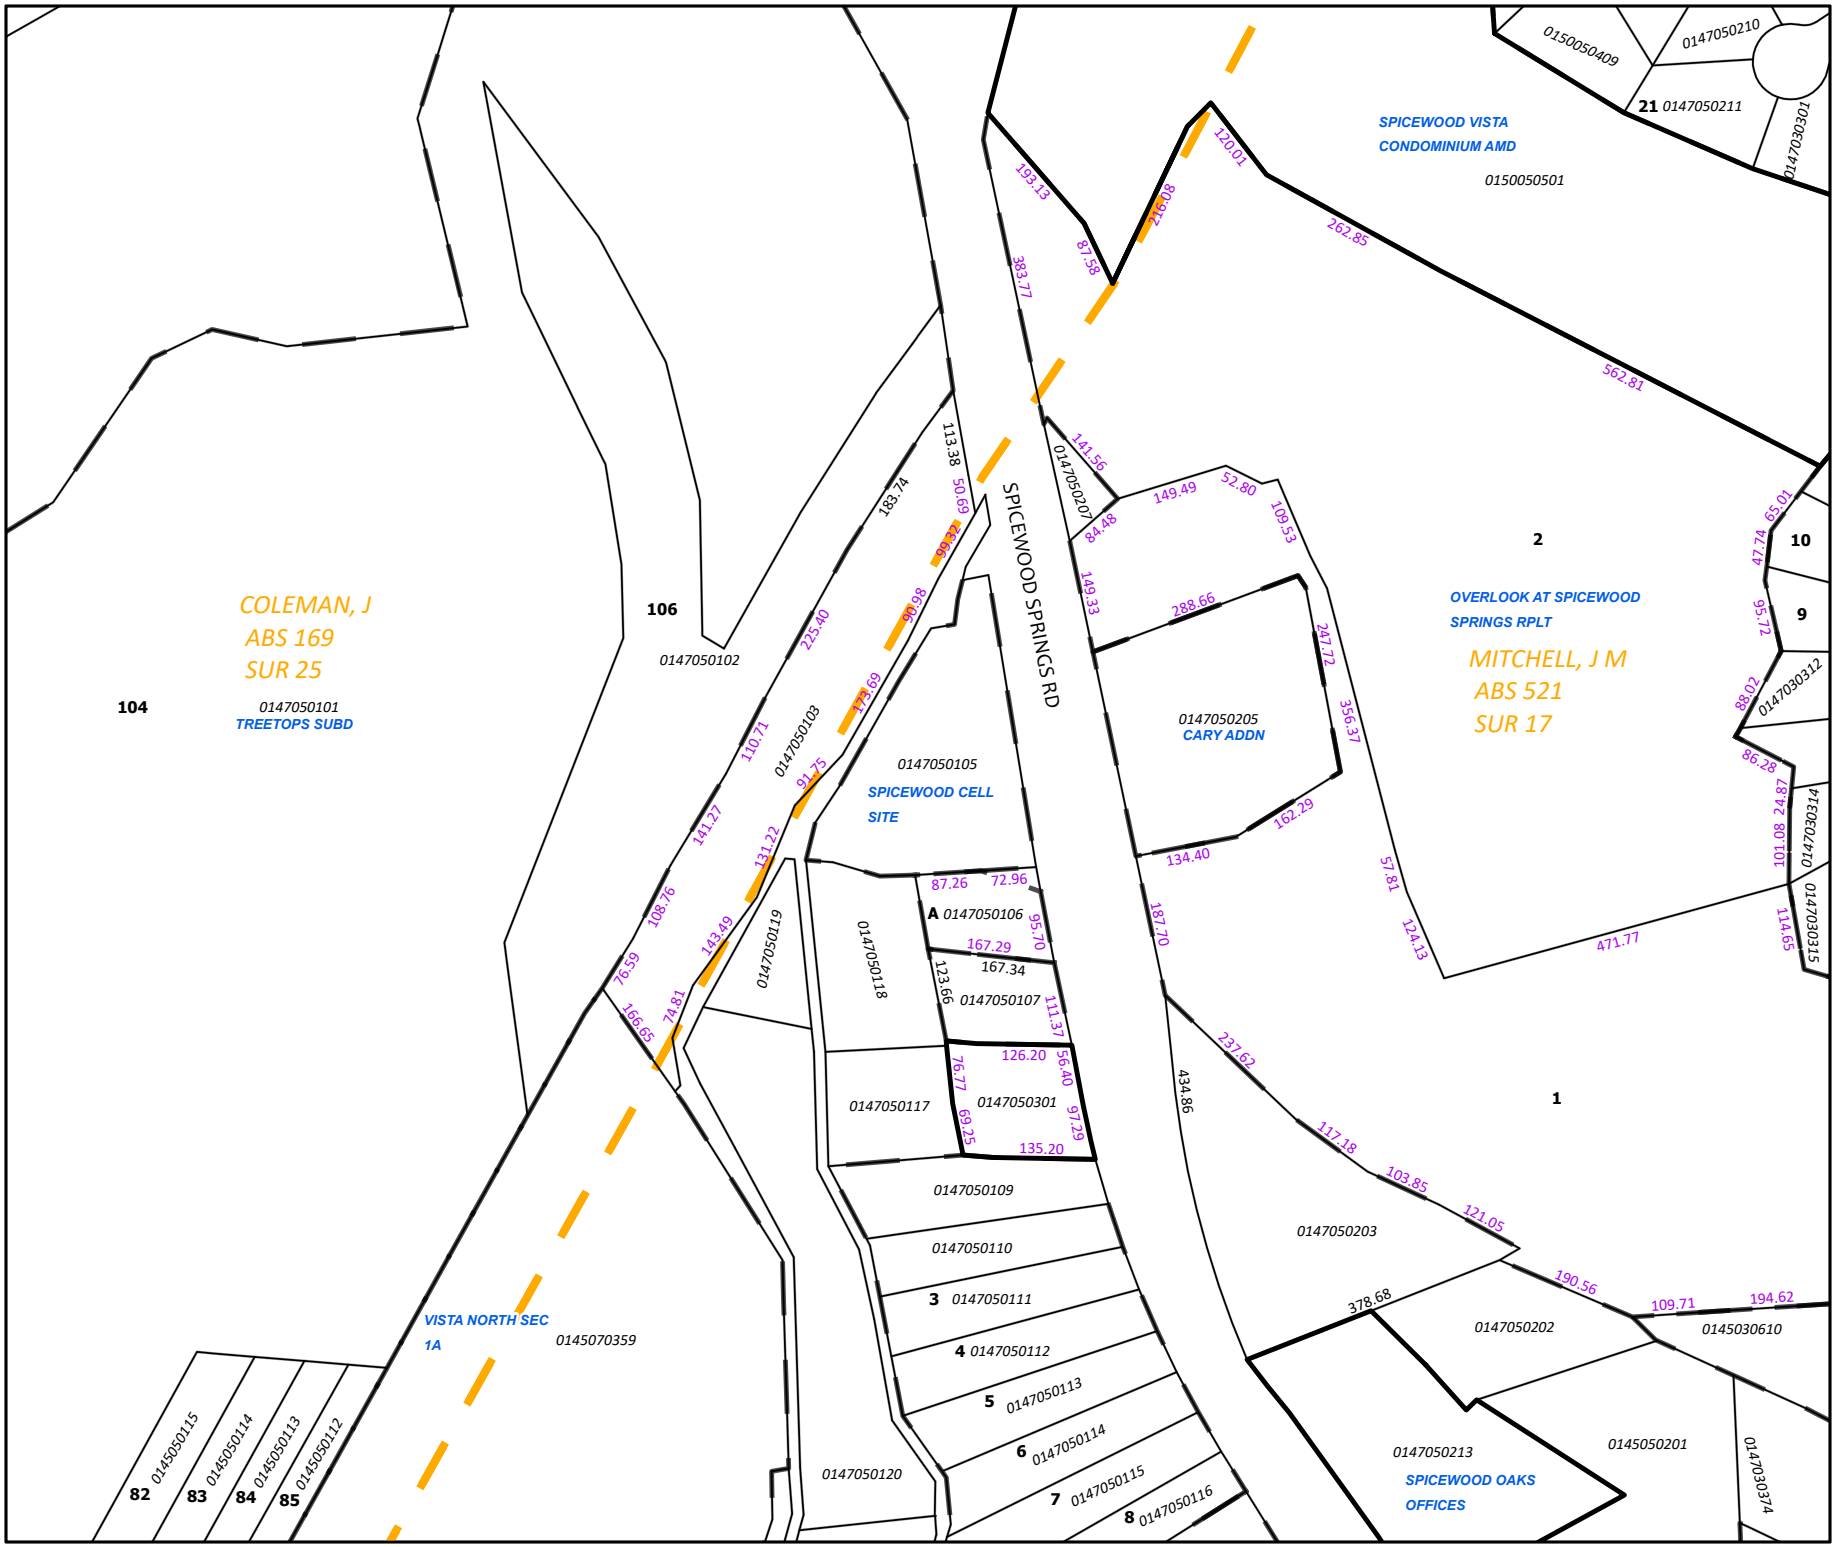

SPICEWOOD SPRINGS RD
COLEMAN, J
ABS 169
SUR 25
MITCHELL, J M
ABS 521
SUR 17
SPICEWOOD VISTA
CONDOMINIUM AMD
0150050501
OVERLOOK AT SPICEWOOD
SPRINGS RPLT
0147050205
CARY ADDN
0147050105
SPICEWOOD CELL
SITE
0147050101
TREETOPS SUBD
VISTA NORTH SEC
1A
0145070359
SPICEWOOD OAKS
OFFICES
0147050213
0150050409
0147050210
0147030301
0147050211
0147050207
0147050102
0147050103
0147050119
0147050118
0147050106
0147050107
0147050117
0147050301
0147050109
0147050110
0147050111
0147050112
0147050113
0147050114
0147050115
0147050116
0147050120
0147050203
0147050202
0145030610
0145050201
0147030374
0147030312
0147030314
0147030315
104
106
1
2
9
10
82
83
84
85
3
4
5
6
7
8
A
21
193.13
120.01
262.85
562.81
383.77
87.58
211.08
141.56
84.48
149.49
52.80
109.53
149.33
288.66
247.72
356.37
65.01
47.74
95.72
88.02
86.28
87.48
101.08
114.65
471.77
124.13
57.81
187.70
162.29
134.40
113.38
183.74
50.69
99.98
225.40
173.69
110.71
91.75
141.27
131.22
108.76
143.49
76.59
74.81
166.65
87.26
72.96
95.70
167.29
167.34
123.66
111.37
126.20
56.40
76.77
69.25
97.29
135.20
434.86
237.62
117.18
103.85
121.05
190.56
109.71
194.62
378.68
Travis Central Appraisal District
850 E Anderson Lane
Austin, TX 78752
P.O. Box 149012
Austin, Texas 78714
www.traviscad.org
(512) 834-9317
This tax map was compiled solely for the use of TCAD. Areas depicted by these digital products are approximate, and are not necessarily accurate to mapping, surveying or engineering standards. Conclusions drawn from this information are the responsibility of the user. The TCAD makes no claims, promises or guarantees about the accuracy, completeness or adequacy of this information and expressly disclaims liability for any errors and omissions.
15108
15003
14707
14705
14703
14208
14507
14505
14503
NAD 1983 State Plane
Texas Central FIPS 4203
Lambert Conformal Conic
N
0
100
Feet
Revision Date:
2/26/2026
14705