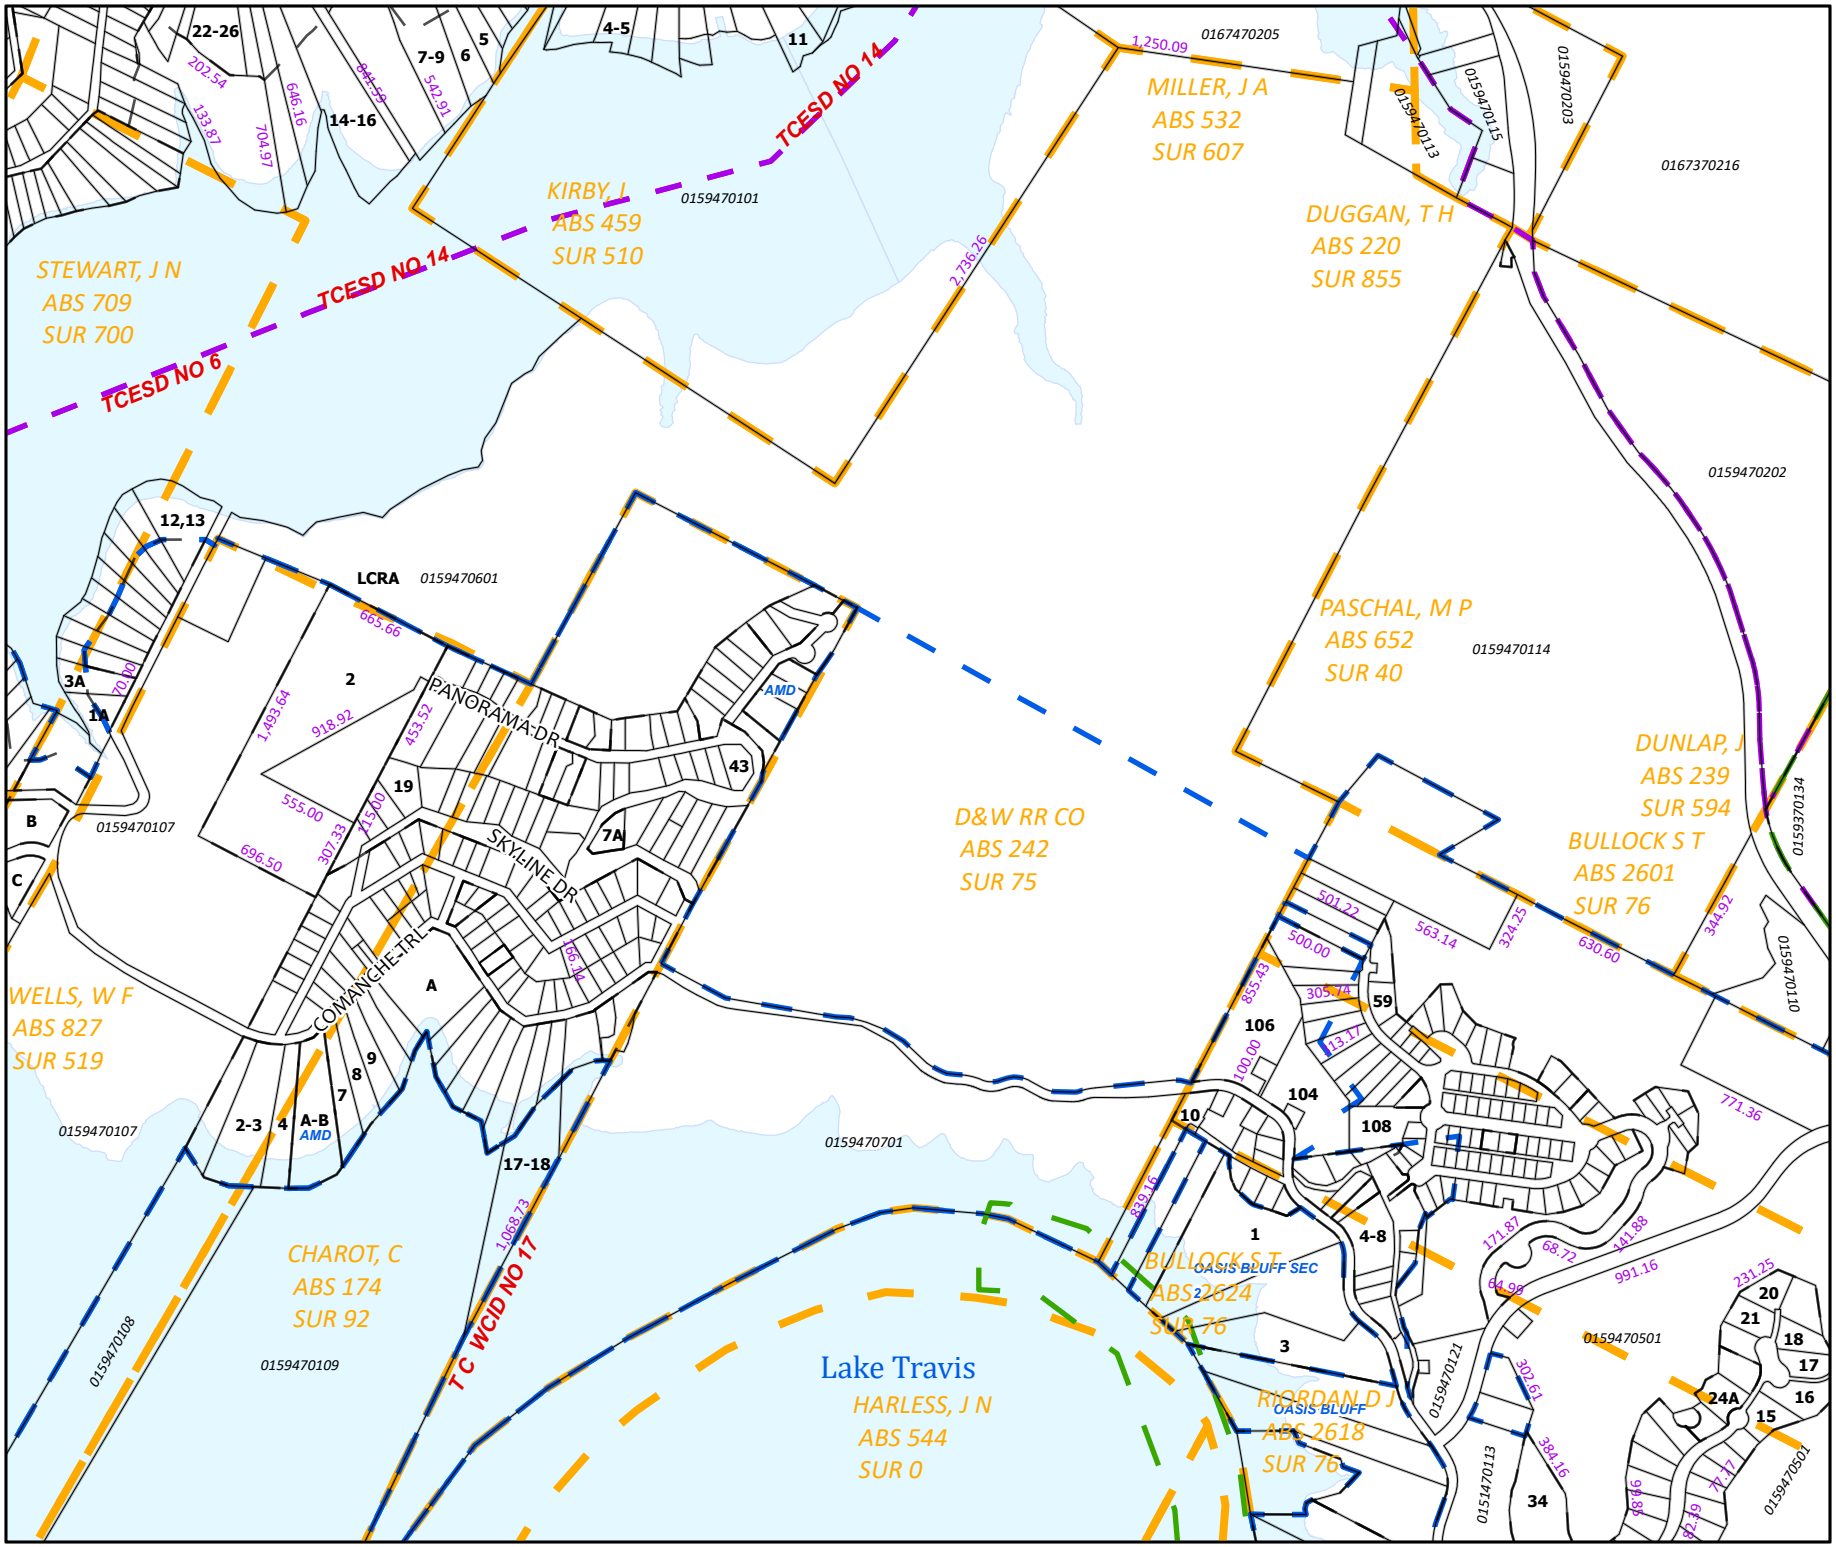

TCESD NO 14
TCESD NO 14
TCESD NO 6
TC WCID NO 17
KIRBY J
ABS 459
SUR 510
0159470101
STEWART, J N
ABS 709
SUR 700
MILLER, J A
ABS 532
SUR 607
0167470205
DUGGAN, T H
ABS 220
SUR 855
0167370216
0159470202
PASCHAL, M P
ABS 652
SUR 40
0159470114
D&W RR CO
ABS 242
SUR 75
DUNLAP, J
ABS 239
SUR 594
BULLOCK S T
ABS 2601
SUR 76
0159370134
0159470110
WELLS, W F
ABS 827
SUR 519
CHAROT, C
ABS 174
SUR 92
0159470109
0159470108
0159470107
0159470701
Lake Travis
HARLESS, J N
ABS 544
SUR 0
BULLOCK S T
ABS 2624
SUR 76
OASIS BLUFF SEC
RIORDAN D J
ABS 2618
SUR 76
OASIS BLUFF
0159470121
0151470113
0159470501
LCRA
0159470601
PANORAMA DR
SKYLINE DR
COMANCHE TRL
AMD
22-26
14-16
7-9
6
5
4-5
11
12,13
3A
1A
B
C
2
19
43
7A
A
2-3
4
A-B
9
8
7
17-18
1
4-8
2
3
10
104
106
108
59
34
20
21
18
17
16
15
24A
1,250.09
2,736.26
1,493.64
918.92
665.66
453.52
555.00
696.50
307.33
501.22
563.14
324.25
630.60
344.92
500.00
855.43
305.74
100.00
771.36
839.16
1,068.73
171.87
68.72
141.88
991.16
231.25
302.61
384.16
16747
15947
15147
This tax map was compiled solely for the use of TCAD. Areas depicted by these digital products are approximate, and are not necessarily accurate to mapping, surveying or engineering standards. Conclusions drawn from this information are the responsibility of the user. The TCAD makes no claims, promises or guarantees about the accuracy, completeness or adequacy of this information and expressly disclaims liability for any errors and omissions.
Travis Central Appraisal District
850 E Anderson Lane
Austin, TX 78752
P.O. Box 149012
Austin, Texas 78714
www.traviscad.org
(512) 834-9317
NAD 1983 State Plane
Texas Central FIPS 4203
Lambert Conformal Conic
N
0
400
Feet
Revision Date:
2/26/2026
15947