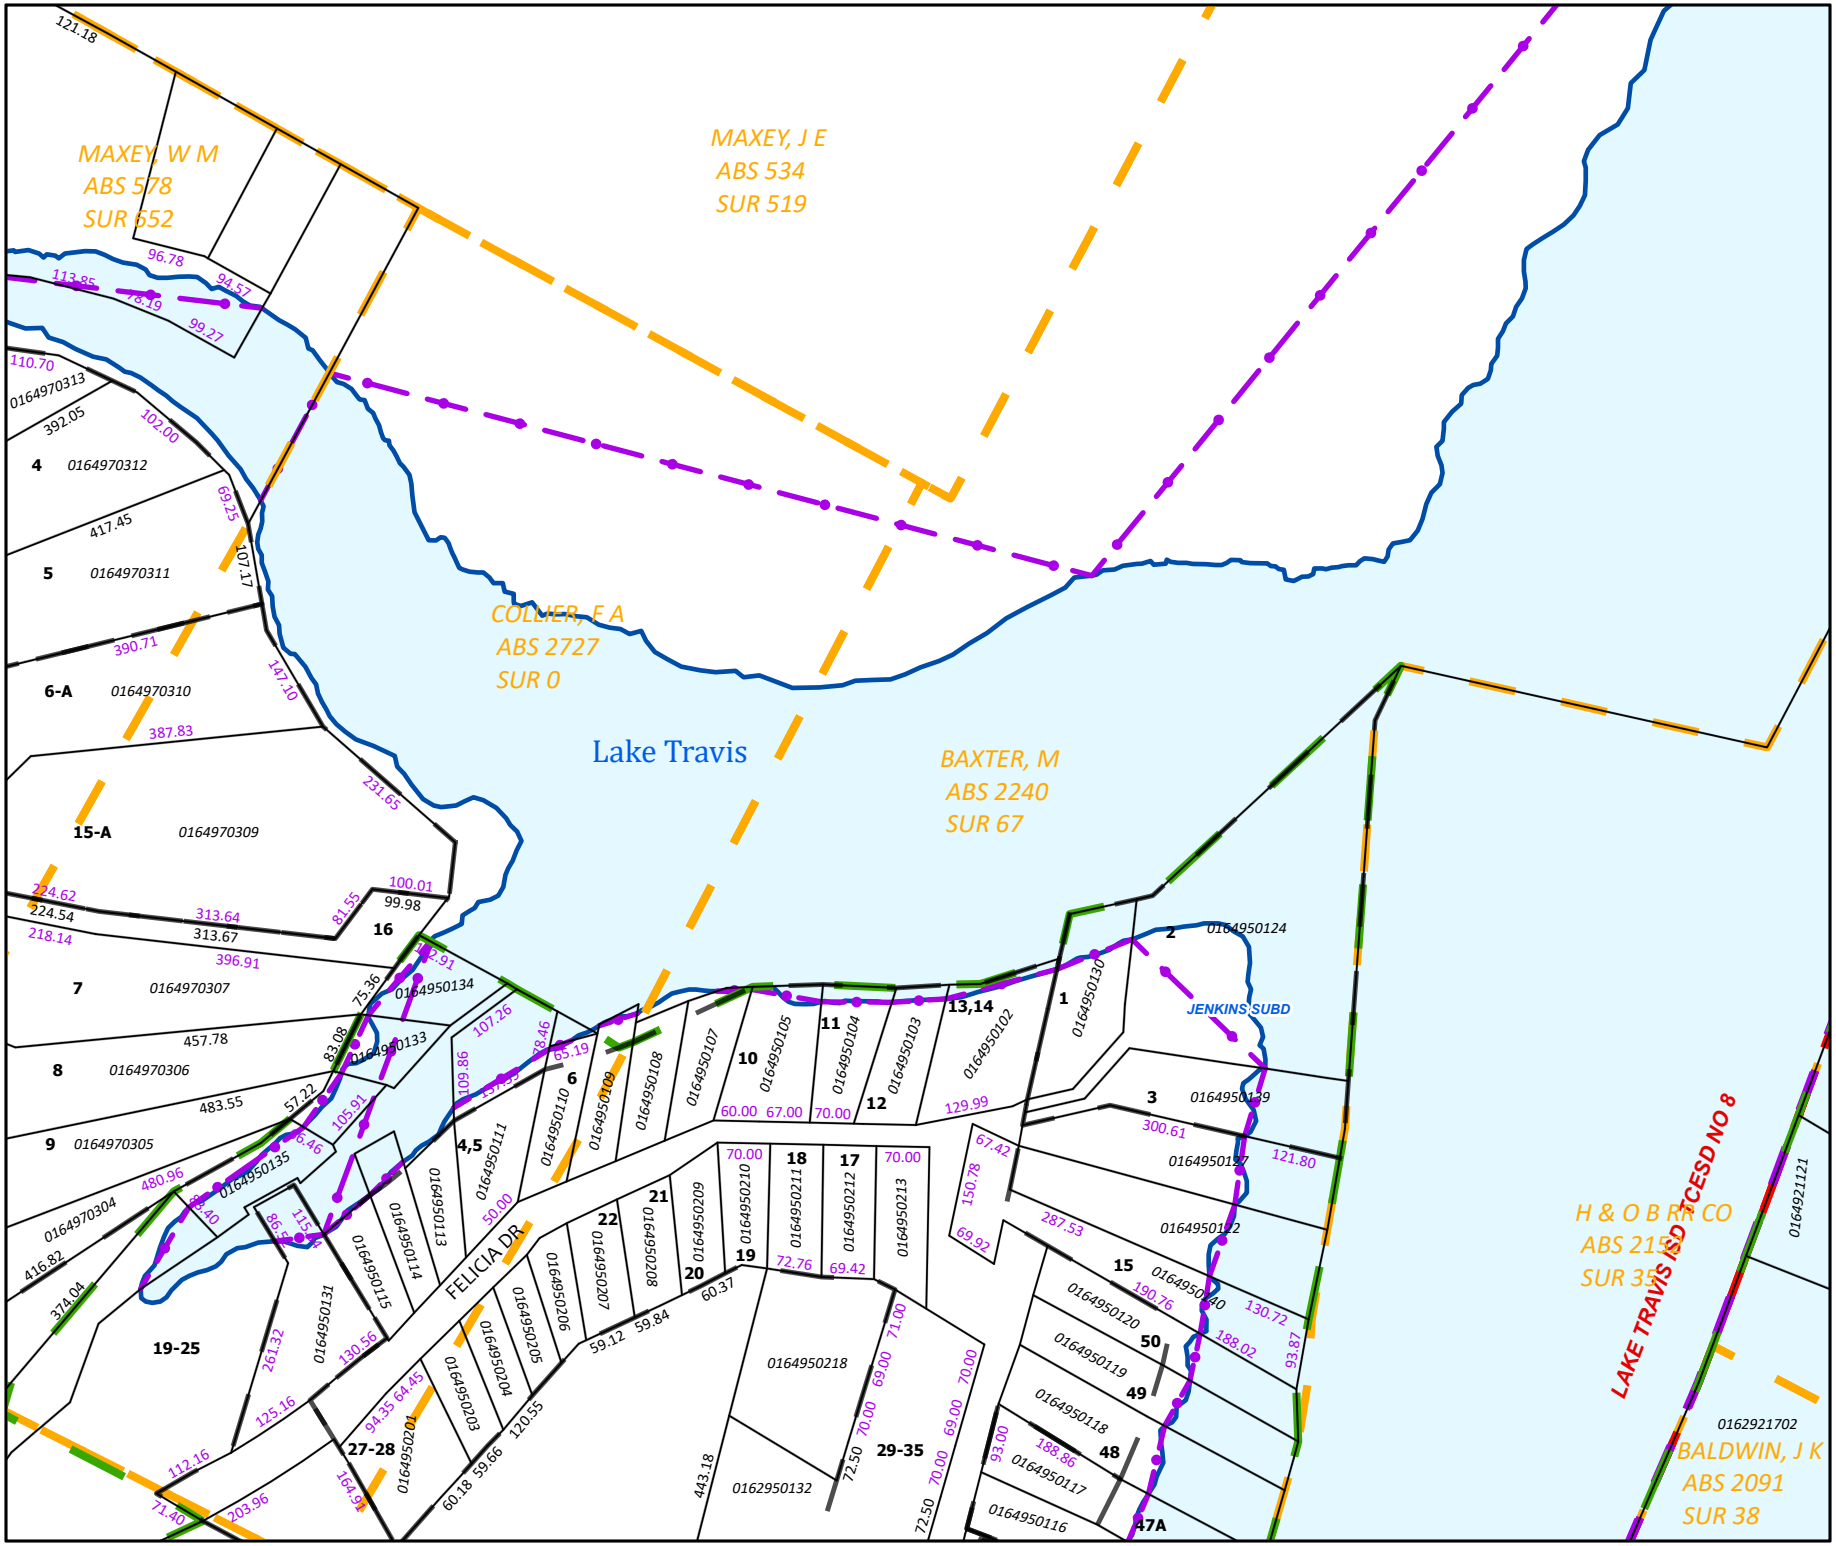

MAXEY, W M
ABS 578
SUR 552
MAXEY, J E
ABS 534
SUR 519
COLLIER, F A
ABS 2727
SUR 0
Lake Travis
BAXTER, M
ABS 2240
SUR 67
H & O B R CO
ABS 215
SUR 35
BALDWIN, J K
ABS 2091
SUR 38
JENKINS SUBD
FELICIA DR
LAKE TRAVIS ISD TCESD NO 8
0164970313
0164970312
0164970311
0164970310
0164970309
0164970307
0164970306
0164970305
0164970304
0164950134
0164950133
0164950135
0164950131
0164950130
0164950124
0164950139
0164950127
0164950122
0164950140
0164950120
0164950119
0164950118
0164950117
0164950116
0164950218
0162950132
0162921702
0164921121
0164950201
0164950203
0164950204
0164950205
0164950206
0164950207
0164950208
0164950209
0164950210
0164950211
0164950212
0164950213
0164950102
0164950103
0164950104
0164950105
0164950107
0164950108
0164950109
0164950110
0164950111
0164950113
0164950114
0164950115
4
5
6-A
15-A
16
7
8
9
19-25
27-28
4,5
6
10
11
12
13,14
1
2
3
15
50
49
48
47A
18
17
22
21
20
19
29-35
Travis Central Appraisal District
850 E Anderson Lane
Austin, TX 78752
P.O. Box 149012
Austin, Texas 78714
www.traviscad.org
(512) 834-9317
This tax map was compiled solely for the use of TCAD. Areas depicted by these digital products are approximate, and are not necessarily accurate to mapping, surveying or engineering standards. Conclusions drawn from this information are the responsibility of the user. The TCAD makes no claims, promises or guarantees about the accuracy, completeness or adequacy of this information and expressly disclaims liability for any errors and omissions.
16697
16796
16692
16497
16495
16492
15996
16295
16292
NAD 1983 State Plane
Texas Central FIPS 4203
Lambert Conformal Conic
N
0
100
Feet
Revision Date:
2/26/2026
16495