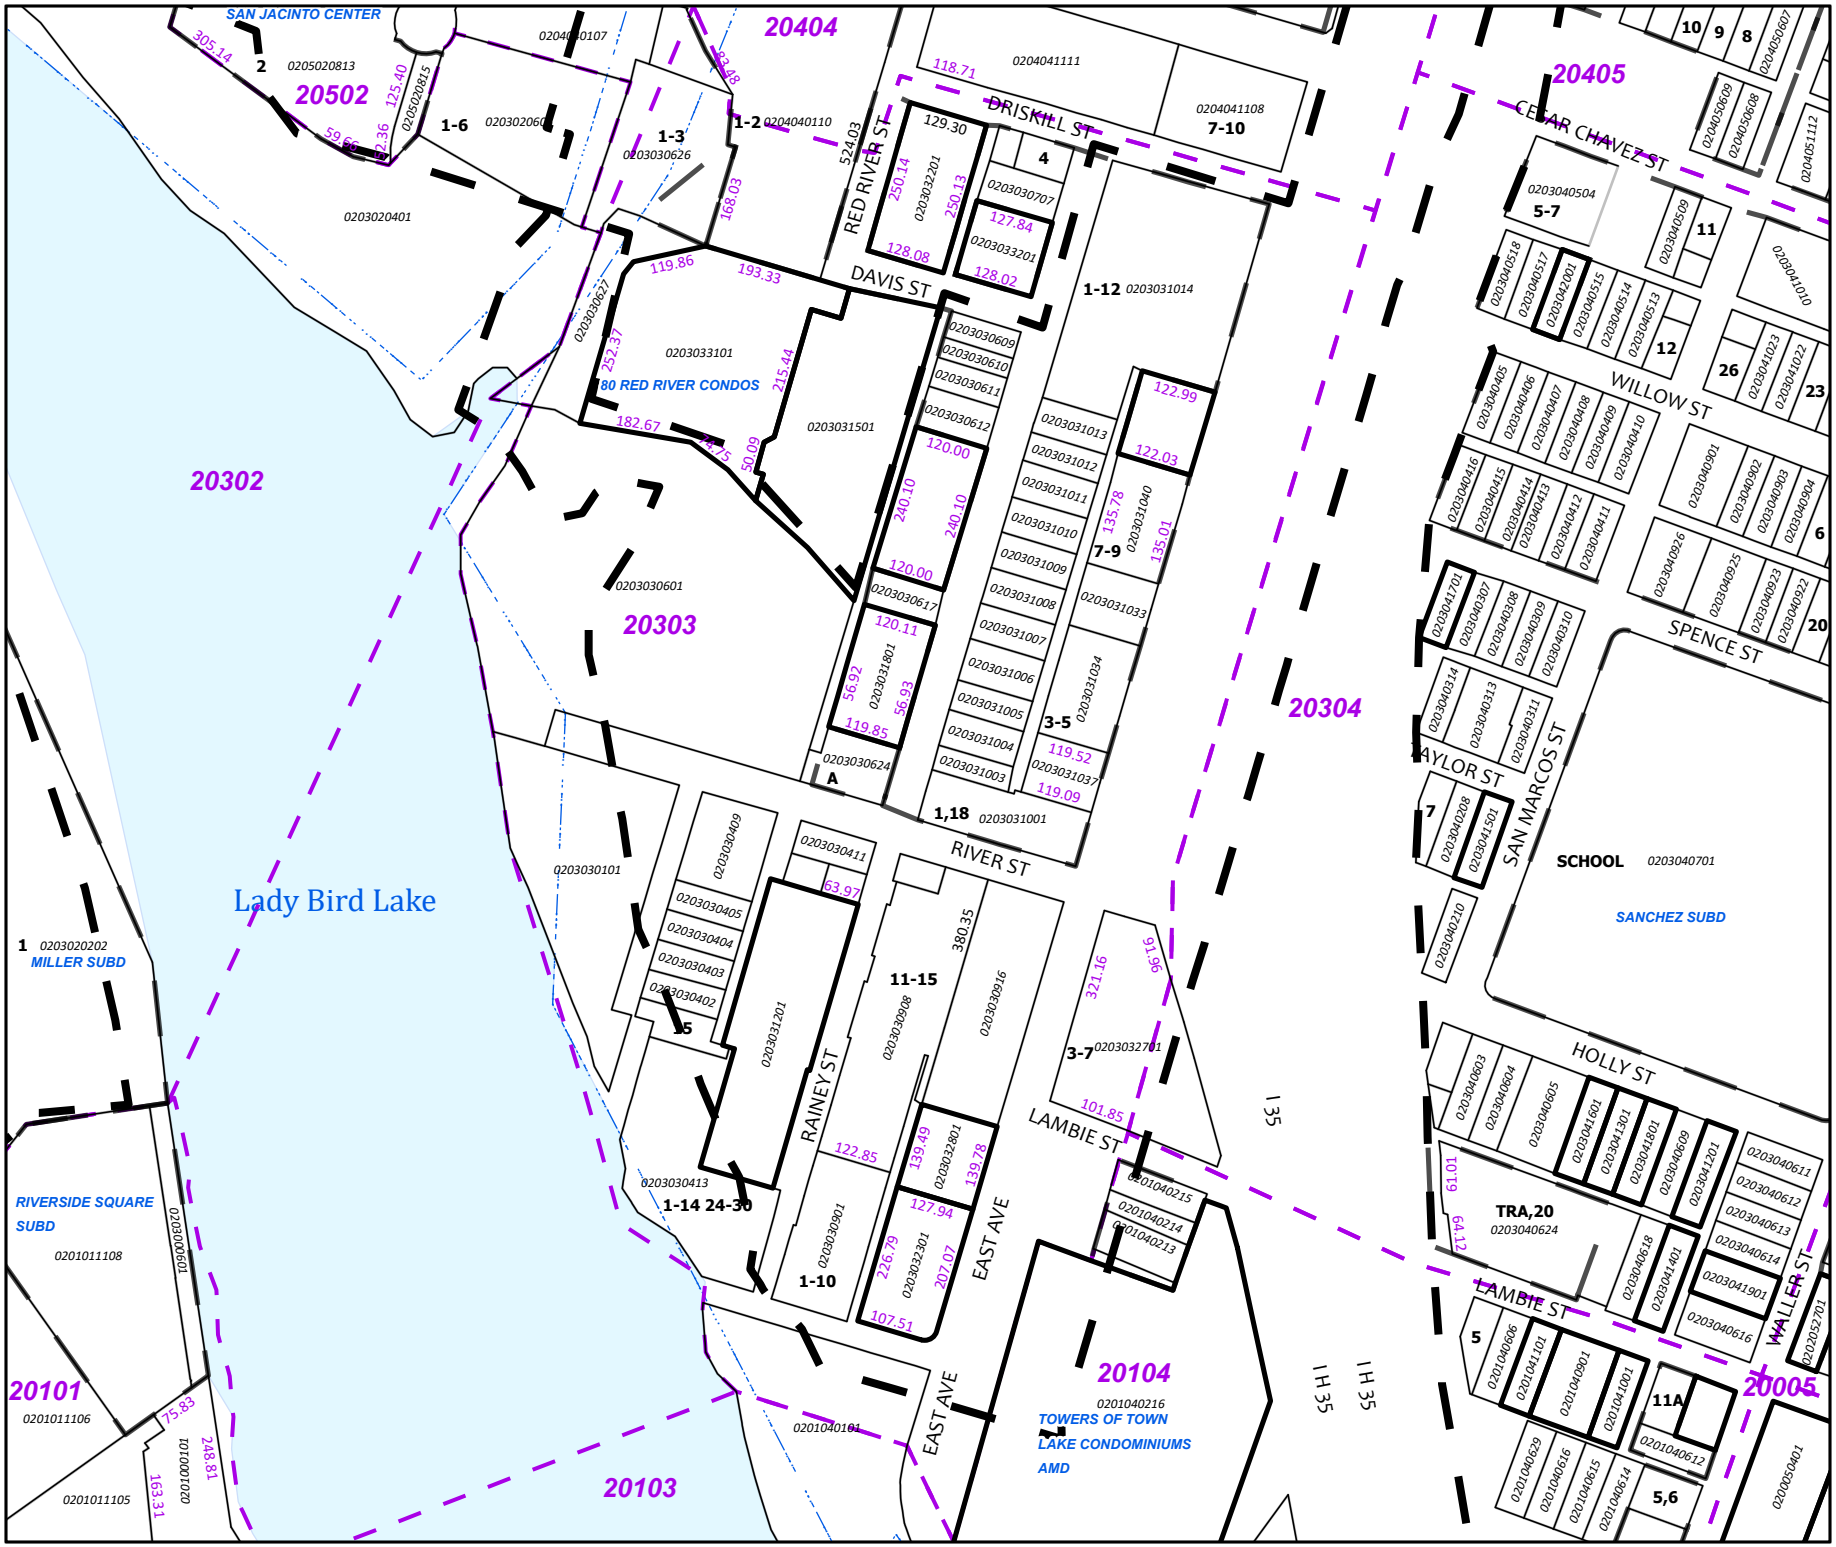

Lady Bird Lake
20302
20303
20304
20404
20405
20502
20101
20103
20104
20204
SAN JACINTO CENTER
80 RED RIVER CONDOS
MILLER SUBD
RIVERSIDE SQUARE SUBD
SANCHEZ SUBD
TOWERS OF TOWN LAKE CONDOMINIUMS AMD
SCHOOL 0203040701
TRA,20 0203040624
1-14 24-30
11-15
1-10
1,18 0203031001
7-10
1-12 0203031014
7-9
3-5
3-7 0203032701
1-6
1-3
1-2 0204040110
5-7
A
5
7
RED RIVER ST
DRISKILL ST
DAVIS ST
RIVER ST
RAINEY ST
EAST AVE
LAMBIE ST
CEDAR CHAVEZ ST
WILLOW ST
SPENCE ST
TAYLOR ST
SAN MARCOS ST
HOLLY ST
WALLER ST
I H 35
135
Travis Central Appraisal District
850 E Anderson Lane Austin, TX 78752
P.O. Box 149012 Austin, Texas 78714
www.traviscad.org
(512) 834-9317
This tax map was compiled solely for the use of TCAD. Areas depicted by these digital products are approximate, and are not necessarily accurate to mapping, surveying or engineering standards. Conclusions drawn from this information are the responsibility of the user. The TCAD makes no claims, promises or guarantees about the accuracy, completeness or adequacy of this information and expressly disclaims liability for any errors and omissions.
NAD 1983 State Plane Texas Central FIPS 4203 Lambert Conformal Conic
N
0 120 Feet
Revision Date: 2/26/2026
20303