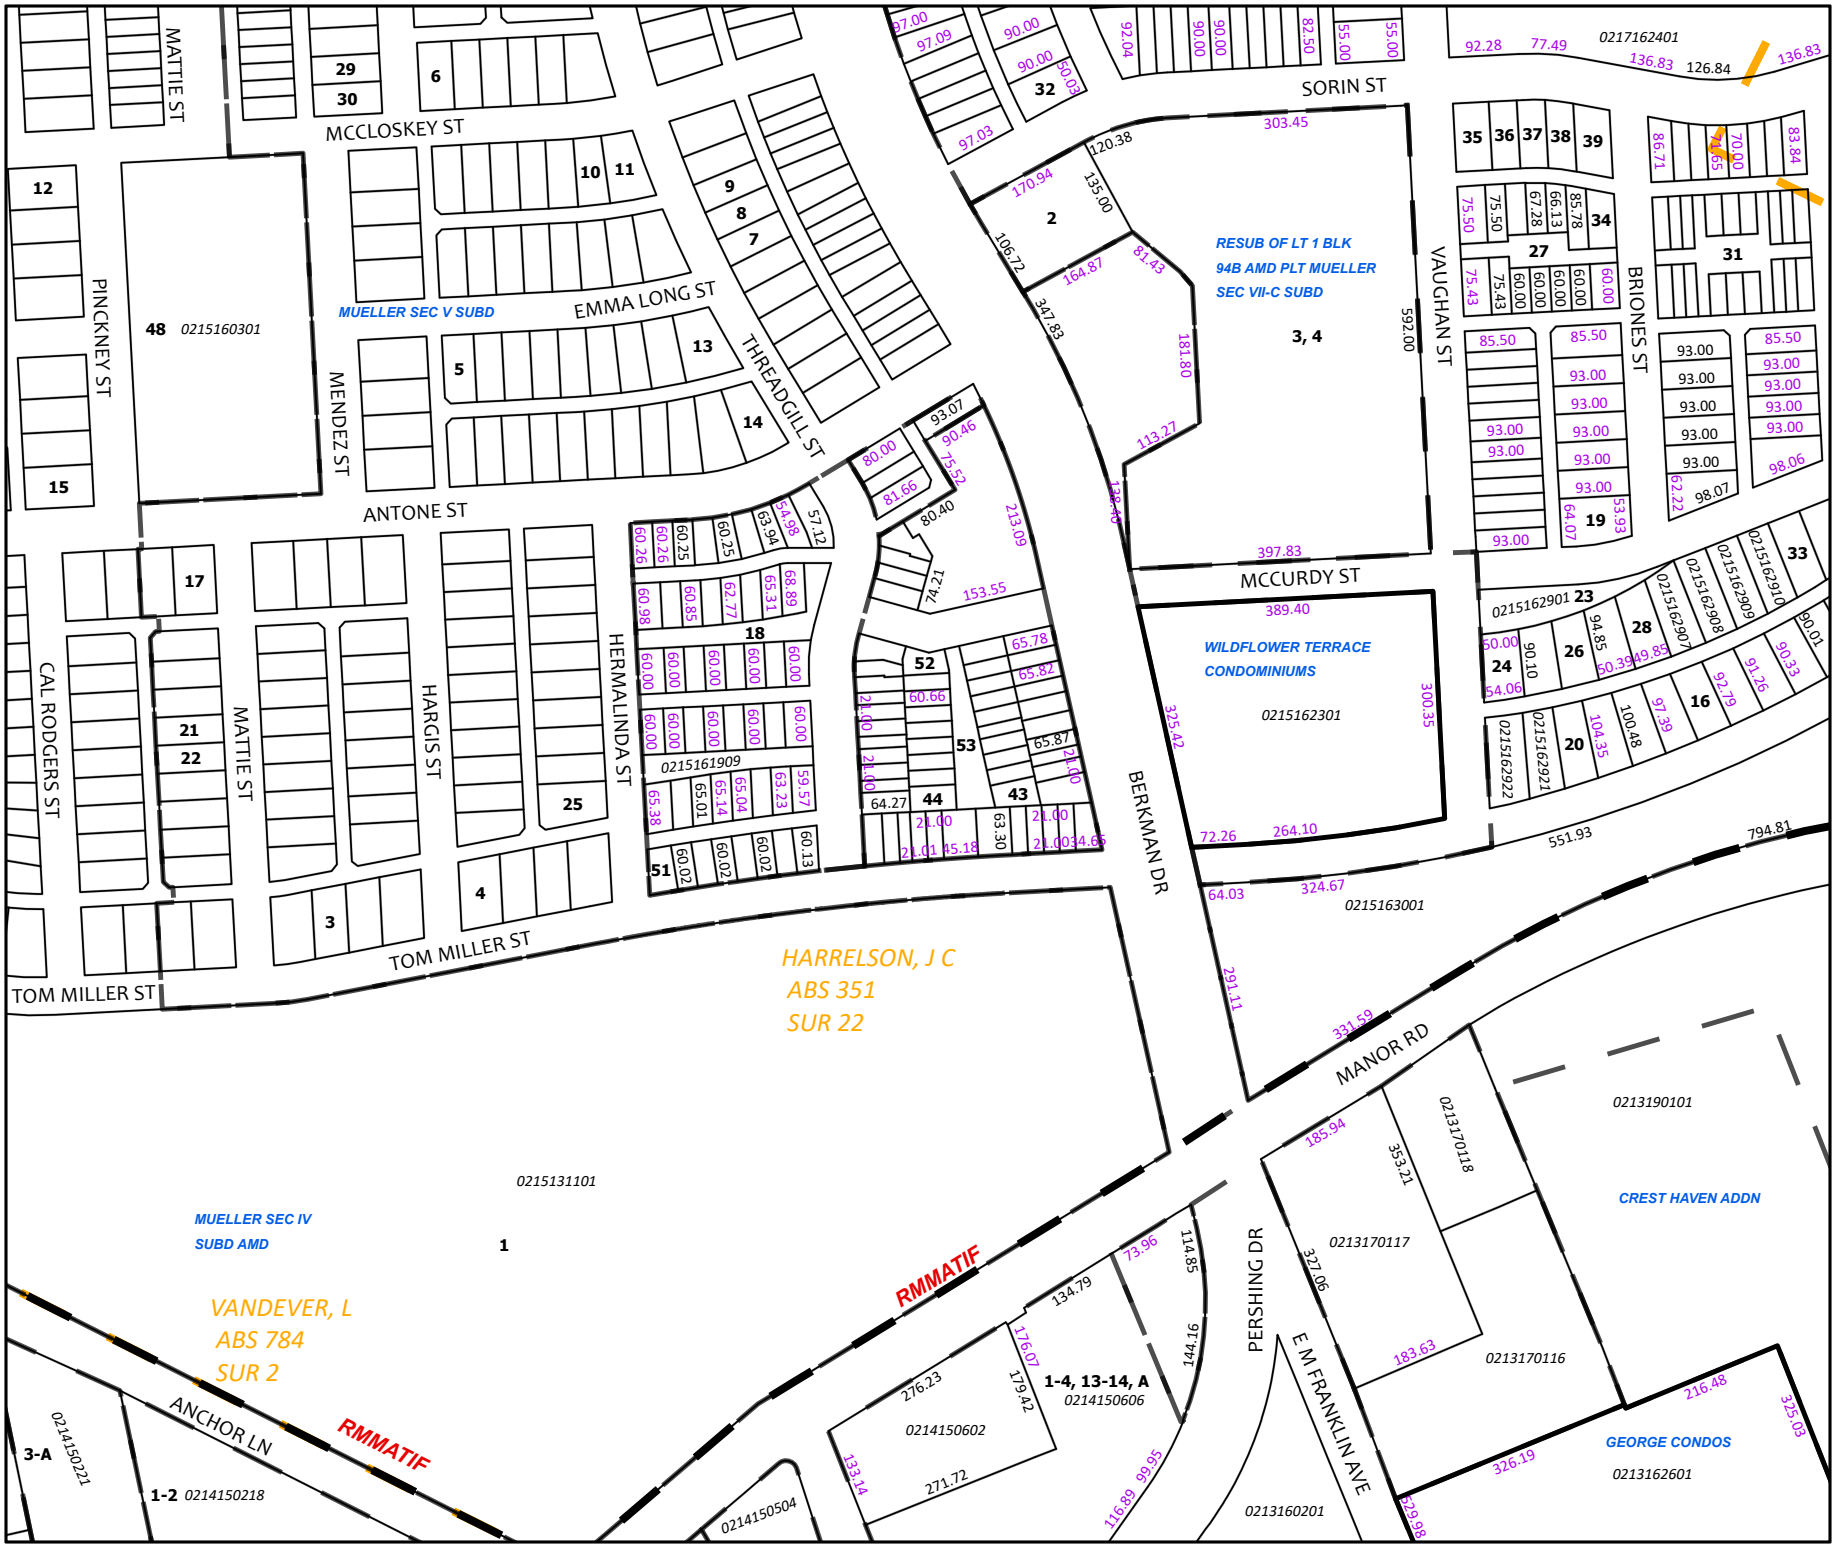


Travis Central Appraisal District
850 E Anderson Lane Austin, TX 78752
P.O. Box 149012 Austin, Texas 78714
www.traviscad.org
(512) 834-9317

This tax map was compiled solely for the use of TCAD. Areas depicted by these digital products are approximate, and are not necessarily accurate to mapping, surveying or engineering standards. Conclusions drawn from this information are the responsibility of the user. The TCAD makes no claims, promises or guarantees about the accuracy, completeness or adequacy of this information and expressly disclaims liability for any errors and omissions.

21713 21811 21718
21513 21516 21518
21313 21011 21316 21318

NAD 1983 State Plane
Texas Central FIPS 4203
Lambert Conformal Conic

N

0 100 Feet

Revision Date:
2/26/2026

21516