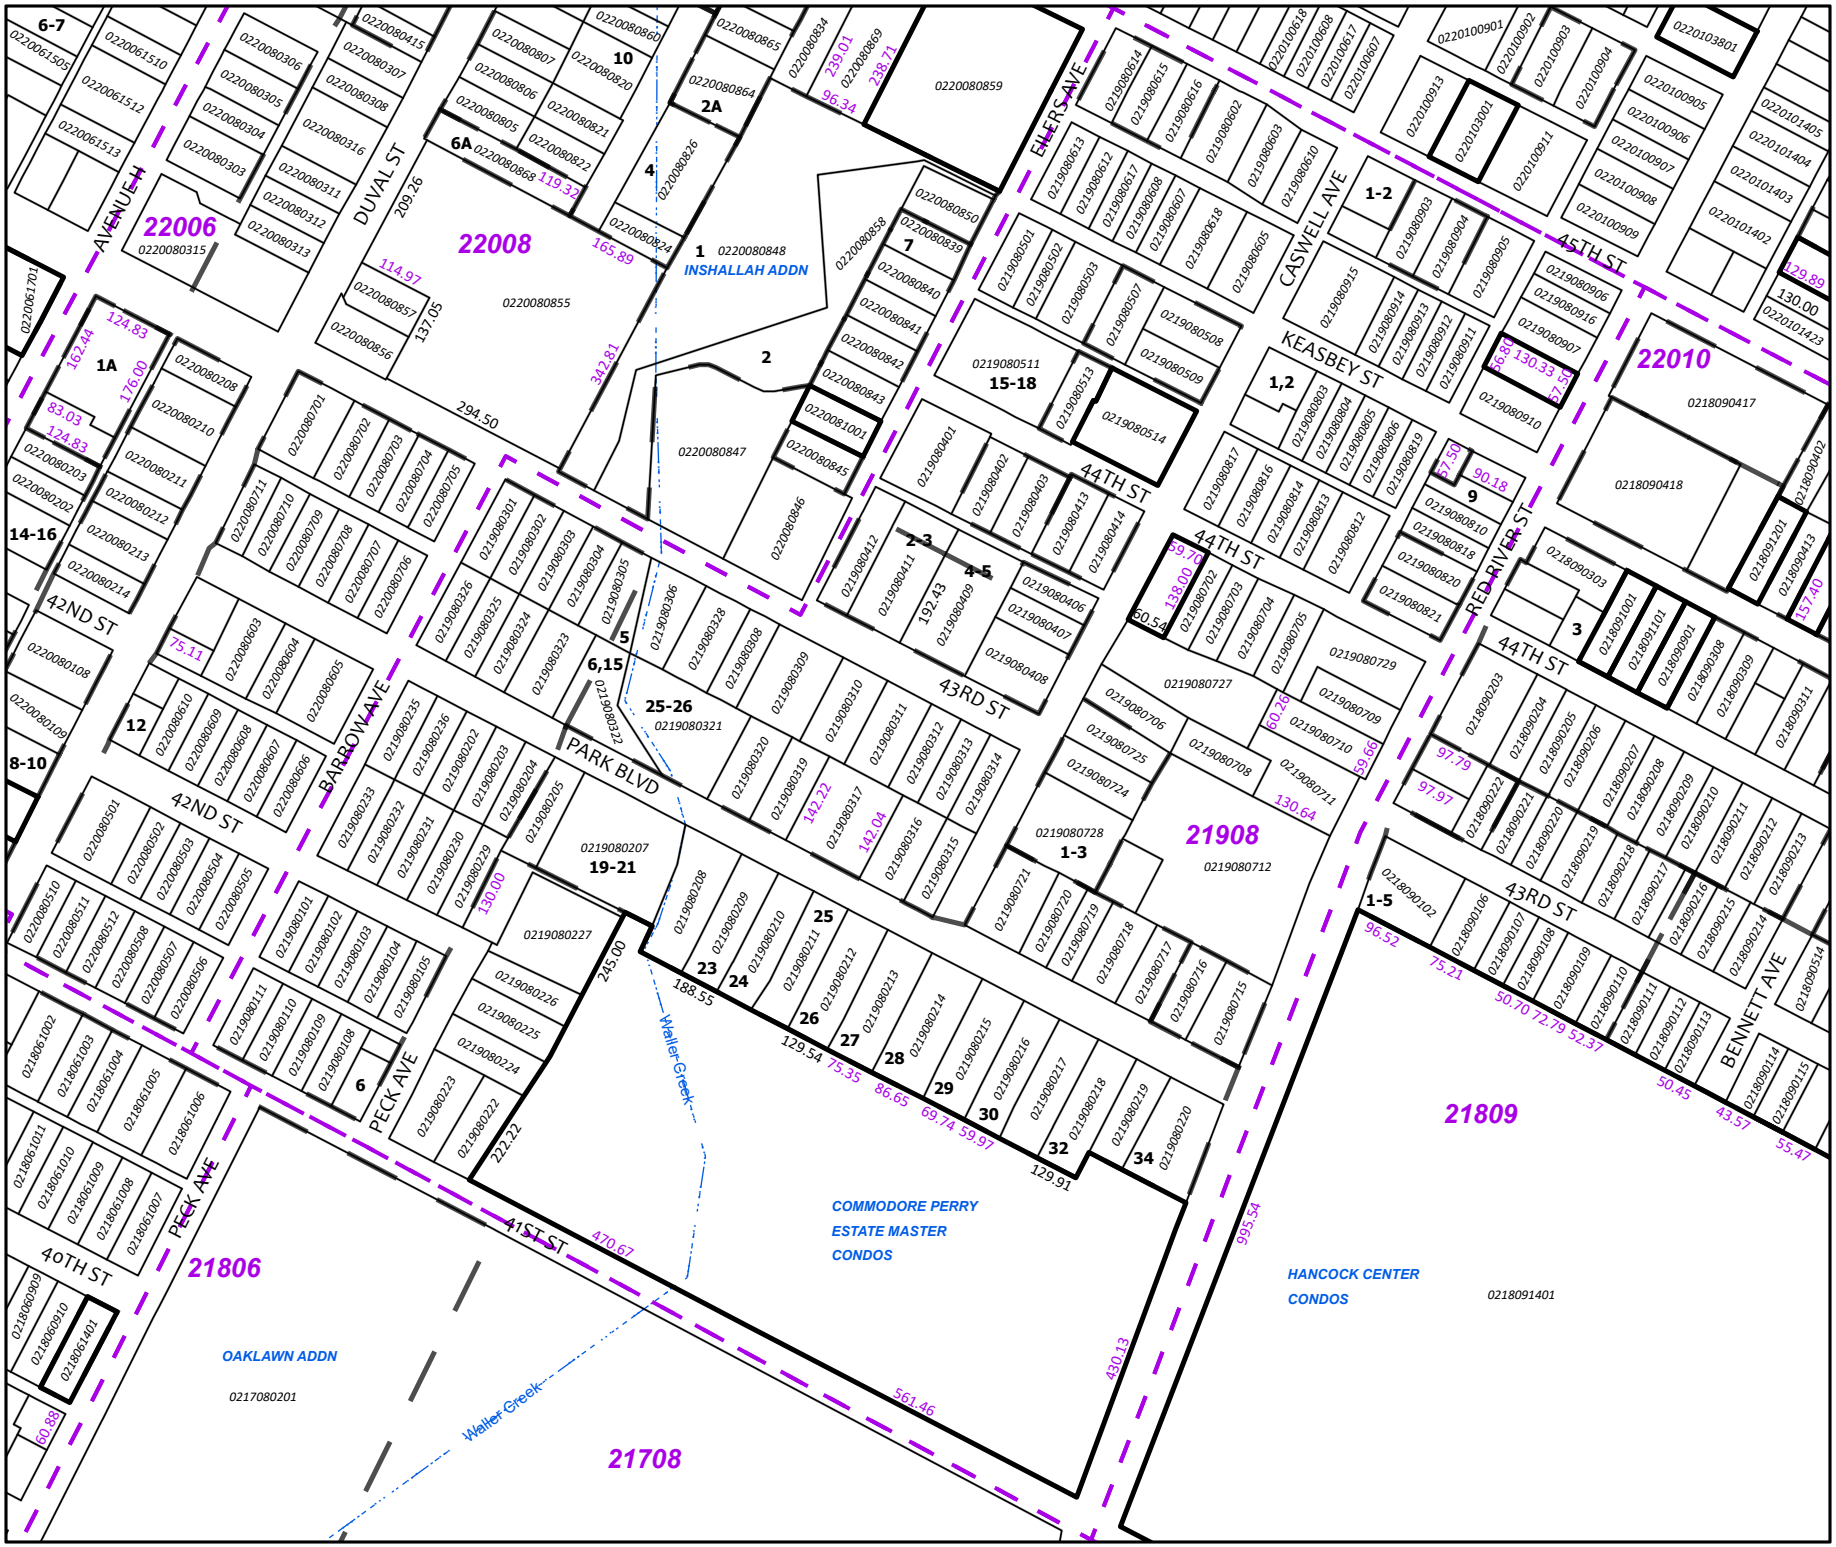

Travis Central Appraisal District
850 E Anderson Lane
Austin, TX 78752
P.O. Box 149012
Austin, Texas 78714
www.traviscad.org
(512) 834-9317
This tax map was compiled solely for the use of TCAD. Areas depicted by these digital products are approximate, and are not necessarily accurate to mapping, surveying or engineering standards. Conclusions drawn from this information are the responsibility of the user. The TCAD makes no claims, promises or guarantees about the accuracy, completeness or adequacy of this information and expressly disclaims liability for any errors and omissions.
NAD 1983 State Plane
Texas Central FIPS 4203
Lambert Conformal Conic
N
0
120
Feet
Revision Date:
2/26/2026
21908
22006
22008
22010
21908
21809
21806
21708
21801
DUVAL ST
AVENUE H
CASWELL AVE
EILERS AVE
KEASBEY ST
RED RIVER ST
BARROW AVE
PARK BLVD
PECK AVE
BENNETT AVE
42ND ST
43RD ST
44TH ST
45TH ST
40TH ST
41ST ST
INSHALLAH ADDN
COMMODORE PERRY ESTATE MASTER CONDOS
HANCOCK CENTER CONDOS
OAKLAWN ADDN
Waller Creek