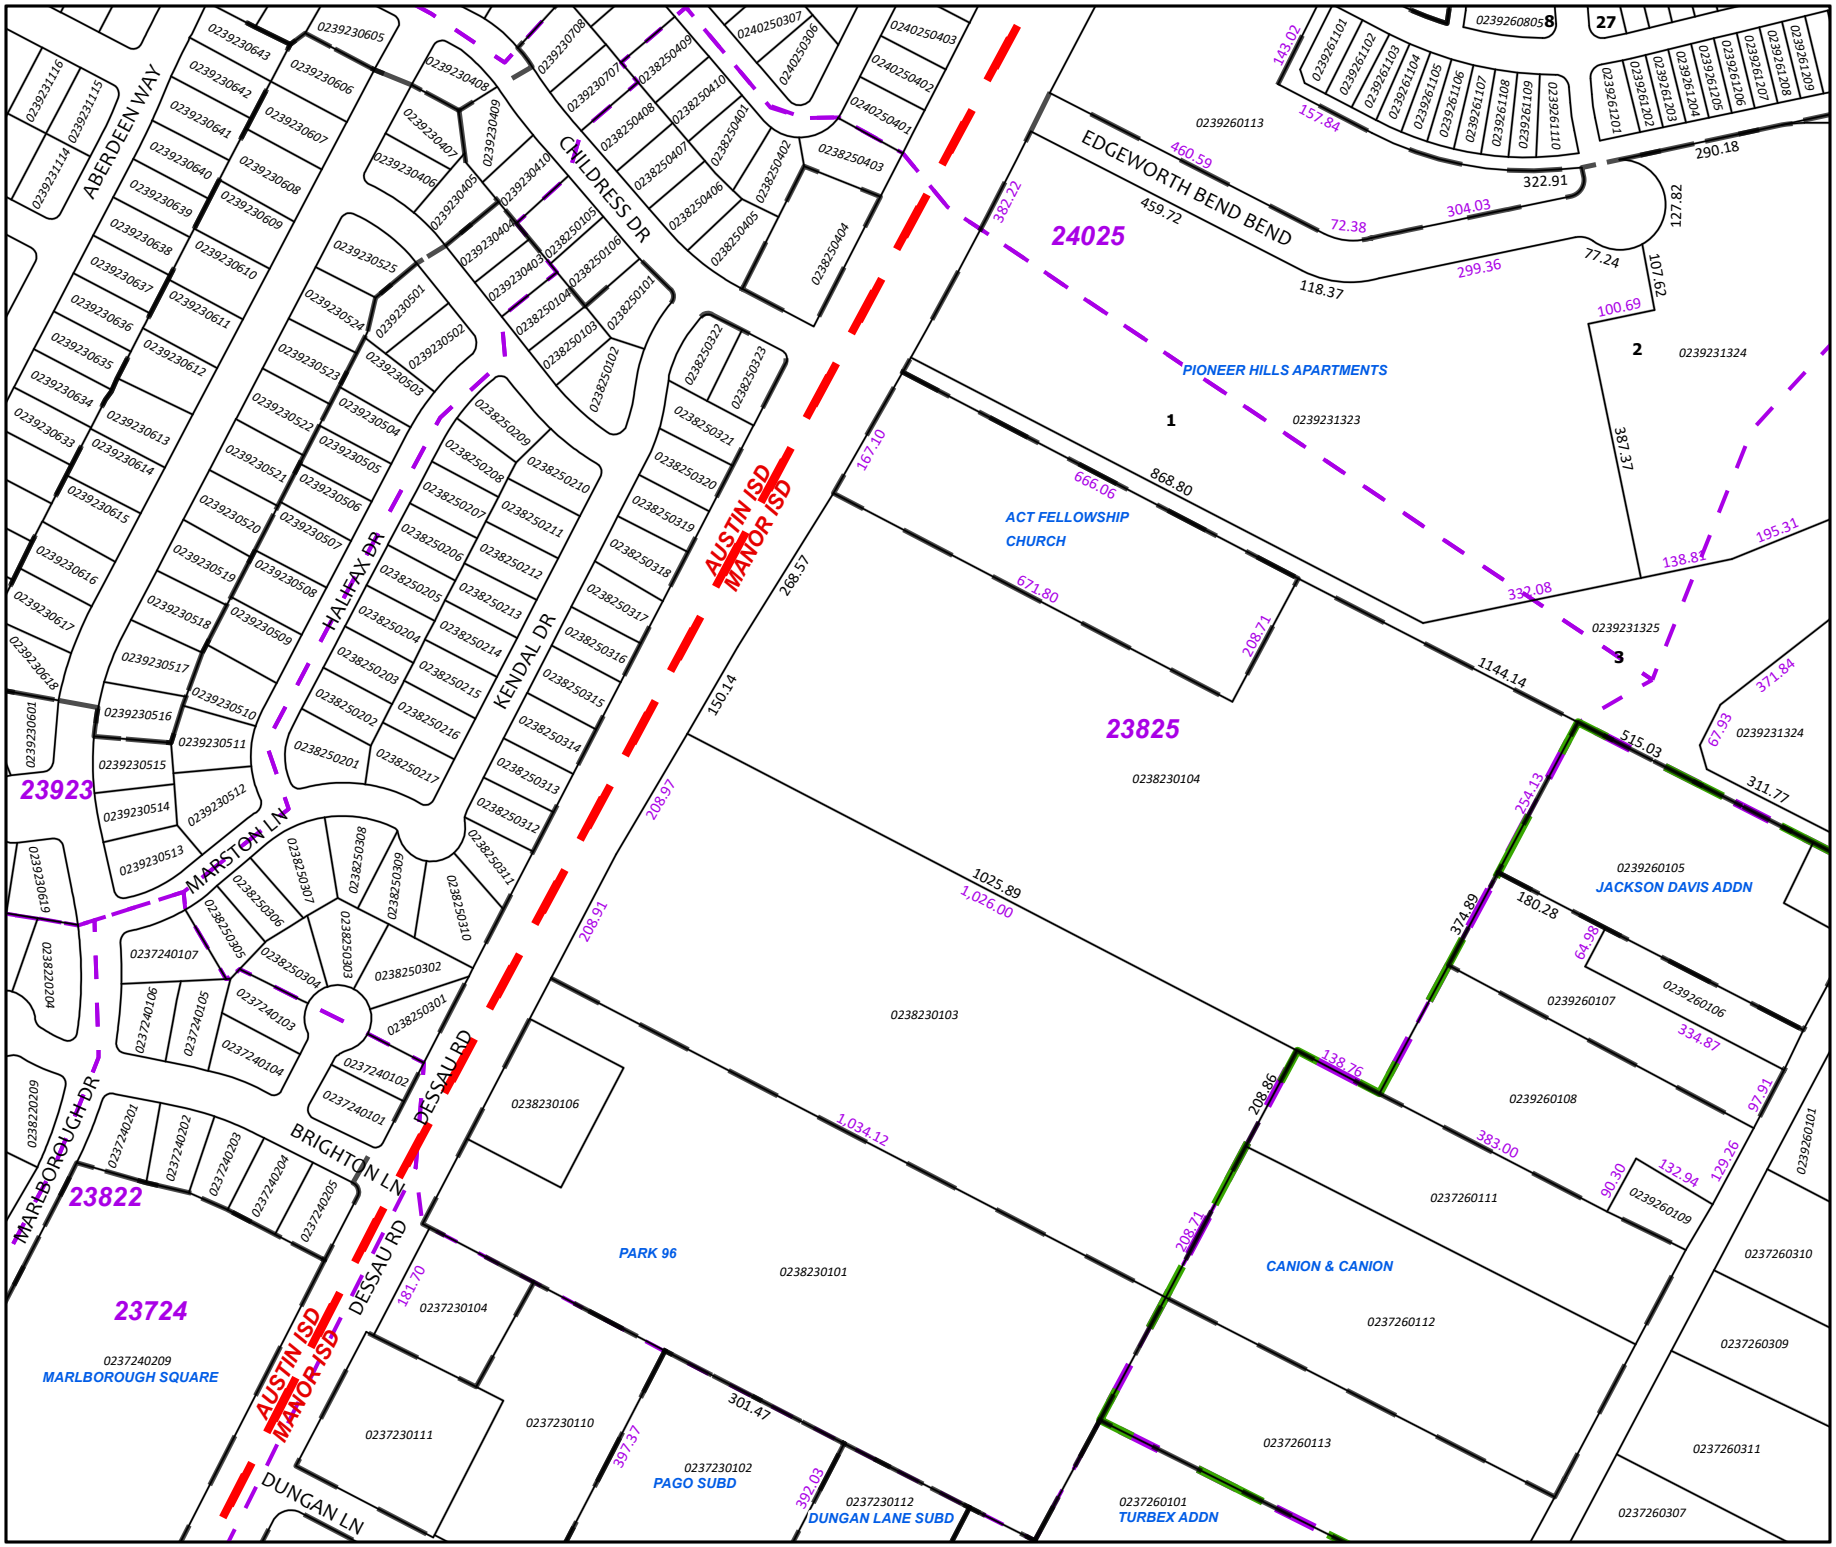

23825
24025
23923
23822
23724
23421
24221
PIONEER HILLS APARTMENTS
ACT FELLOWSHIP CHURCH
JACKSON DAVIS ADDN
PARK 96
CANION & CANION
MARLBOROUGH SQUARE
PAGO SUBD
DUNGAN LANE SUBD
TURBEX ADDN
EDGEWORTH BEND BEND
ABERDEEN WAY
CHILDRESS DR
HALIFAX DR
KENDAL DR
MARSTON LN
BRIGHTON LN
DESSAU RD
MARLBOROUGH DR
DUNGAN LN
AUSTIN ISD
MANOR ISD
0239260113
0239231323
0239231324
0239231325
0238230104
0238230103
0238230106
0238230101
0239260105
0239260107
0239260106
0239260108
0237260111
0239260109
0237260112
0237230104
0237230111
0237230110
0237230102
0237230112
0237260101
0237260113
0237260310
0237260309
0237260311
0237260307
0239260101
0237240209
1
2
3
143.02
157.84
460.59
459.72
382.22
304.03
72.38
322.91
290.18
127.82
77.24
107.62
100.69
299.36
118.37
387.37
167.10
666.06
868.80
671.80
208.71
268.57
150.14
1144.14
515.03
371.84
67.93
311.77
138.84
195.31
332.08
254.13
208.97
208.91
1,025.89
1,026.00
374.89
180.28
64.98
334.87
97.91
208.86
138.76
1,034.12
383.00
90.30
132.94
129.26
208.71
181.70
301.47
397.37
392.03
Travis Central Appraisal District
850 E Anderson Lane
Austin, TX 78752
P.O. Box 149012
Austin, Texas 78714
www.traviscad.org
(512) 834-9317
This tax map was compiled solely for the use of TCAD. Areas depicted by these digital products are approximate, and are not necessarily accurate to mapping, surveying or engineering standards. Conclusions drawn from this information are the responsibility of the user. The TCAD makes no claims, promises or guarantees about the accuracy, completeness or adequacy of this information and expressly disclaims liability for any errors and omissions.
NAD 1983 State Plane
Texas Central FIPS 4203
Lambert Conformal Conic
N
0
120
Feet
Revision Date:
2/26/2026
23825