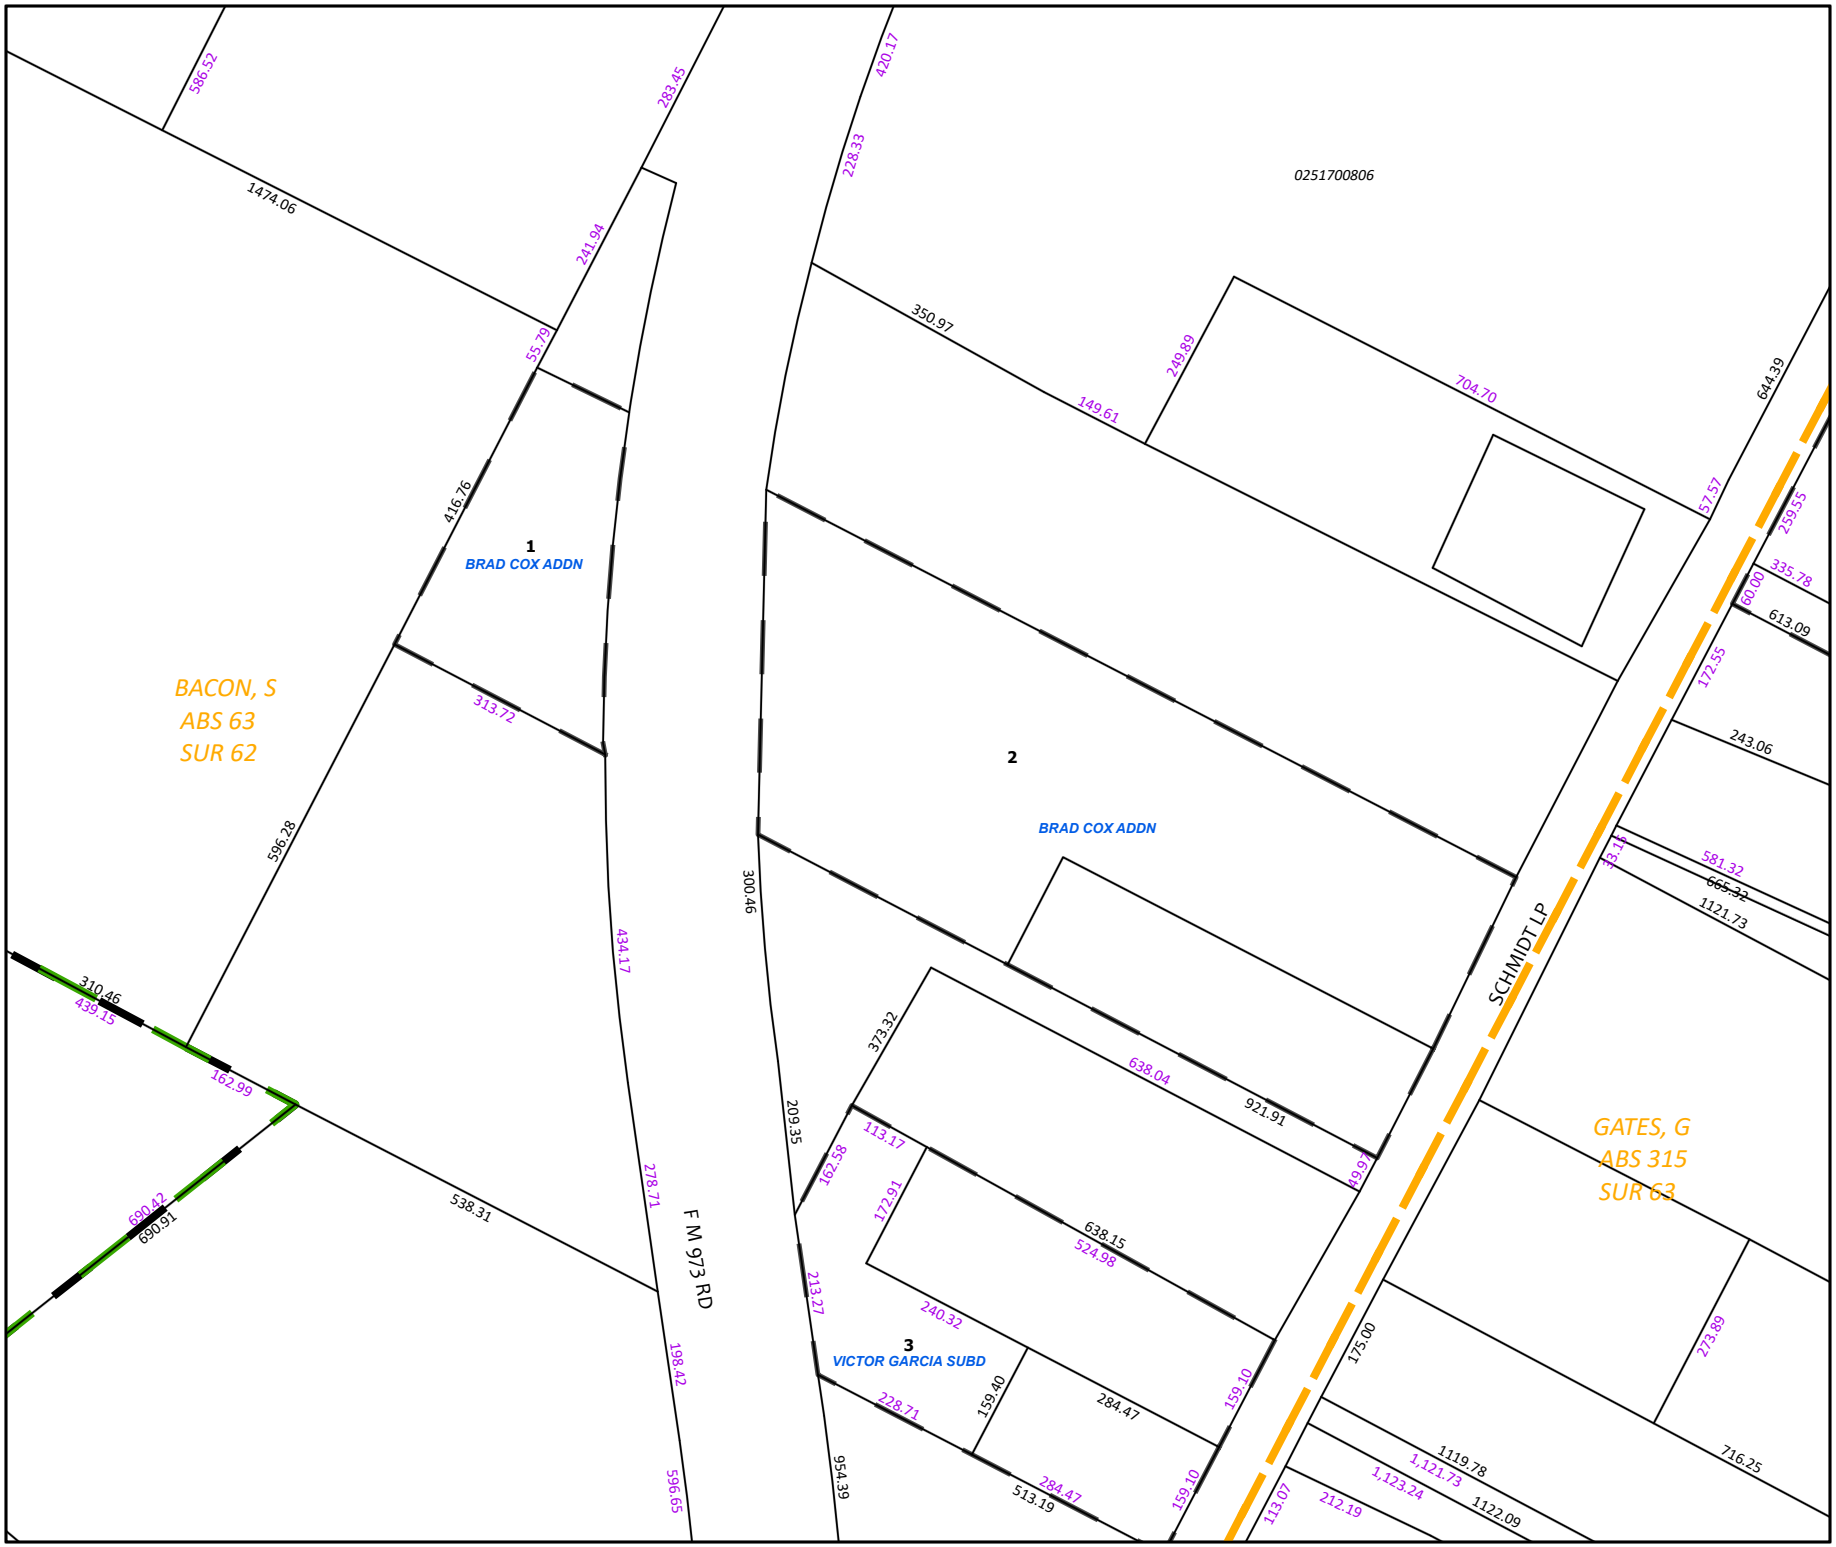

0251700806
1
BRAD COX ADDN
2
BRAD COX ADDN
3
VICTOR GARCIA SUBD
BACON, S
ABS 63
SUR 62
GATES, G
ABS 315
SUR 63
SCHMIDT LP
F M 973 RD
586.52
283.45
1474.06
241.94
55.79
416.76
313.72
596.28
310.46
439.15
162.99
690.42
690.91
538.31
434.17
278.71
198.42
596.65
420.17
228.33
350.97
149.61
249.89
704.70
644.39
57.57
259.55
335.78
60.00
613.09
172.55
243.06
300.46
373.32
638.04
921.91
49.97
209.35
113.17
162.58
172.91
638.15
524.98
213.27
240.32
159.10
228.71
159.40
284.47
954.39
513.19
284.47
159.10
113.07
212.19
13.14
581.32
665.32
1121.73
175.00
273.89
716.25
1119.78
1,121.73
1,123.24
1122.09
25669
25672
25675
25469
25170
25475
25269
25272
25275
Travis Central Appraisal District
850 E Anderson Lane
Austin, TX 78752
P.O. Box 149012
Austin, Texas 78714
www.traviscad.org
(512) 834-9317
This tax map was compiled solely for the use of TCAD. Areas depicted by these digital products are approximate, and are not necessarily accurate to mapping, surveying or engineering standards. Conclusions drawn from this information are the responsibility of the user. The TCAD makes no claims, promises or guarantees about the accuracy, completeness or adequacy of this information and expressly disclaims liability for any errors and omissions.
NAD 1983 State Plane
Texas Central FIPS 4203
Lambert Conformal Conic
N
0
100
Feet
Revision Date:
2/26/2026
25472