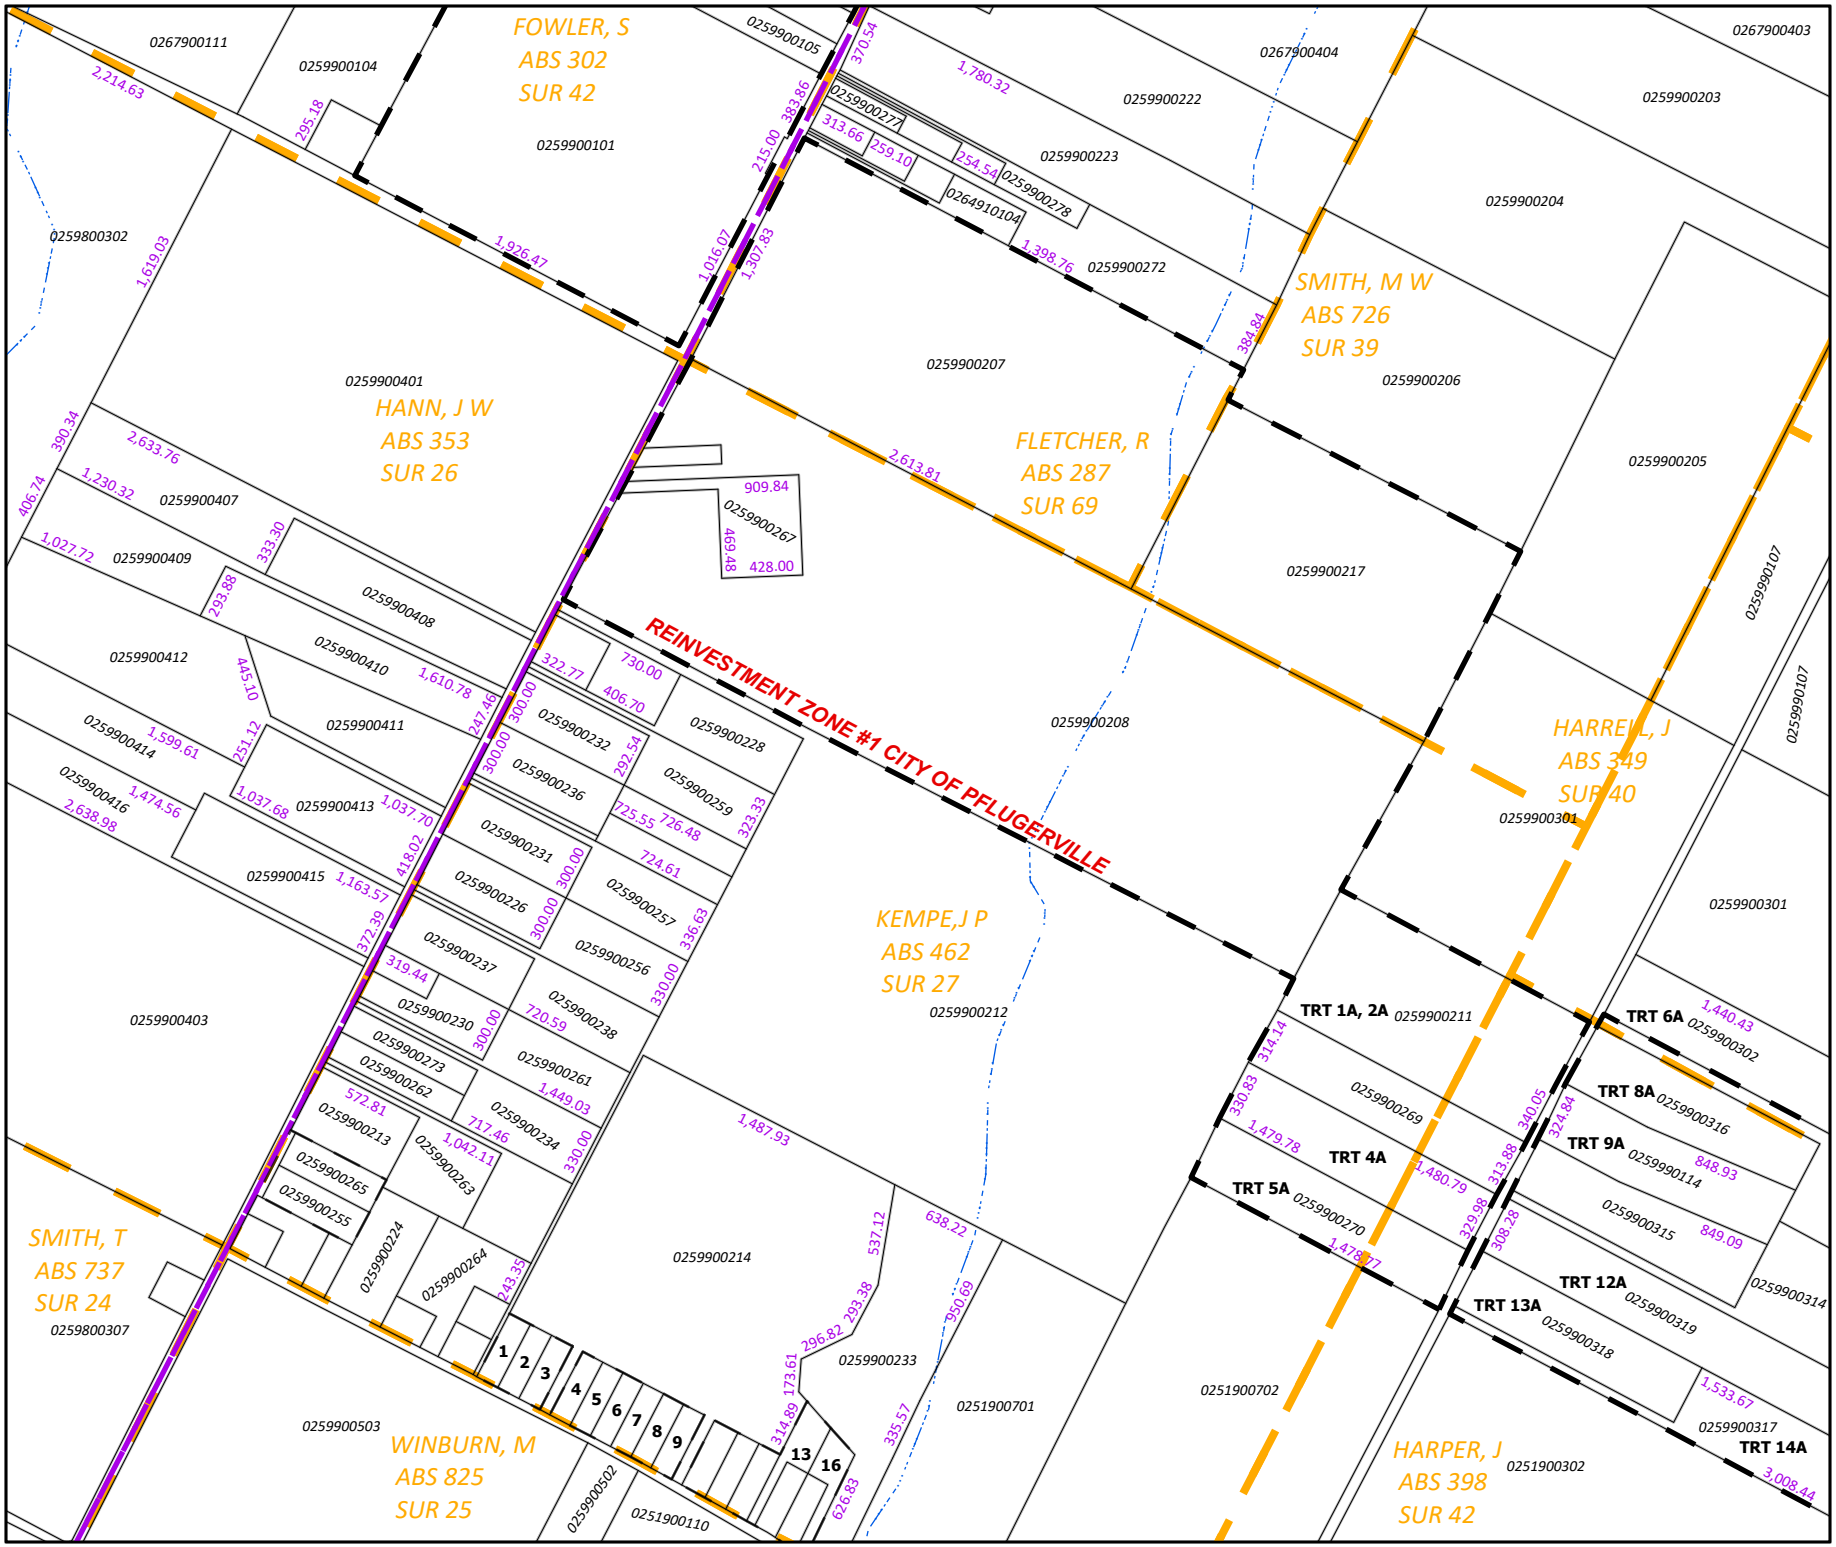

FOWLER, S
ABS 302
SUR 42
SMITH, M W
ABS 726
SUR 39
HANN, J W
ABS 353
SUR 26
FLETCHER, R
ABS 287
SUR 69
HARRELL, J
ABS 349
SUR 40
KEMPE,J P
ABS 462
SUR 27
SMITH, T
ABS 737
SUR 24
WINBURN, M
ABS 825
SUR 25
HARPER, J
ABS 398
SUR 42
REINVESTMENT ZONE #1 CITY OF PFLUGERVILLE
TRT 1A, 2A 0259900211
TRT 4A
TRT 5A 0259900270
TRT 6A 0259900302
TRT 8A 0259900316
TRT 9A 0259900114
TRT 12A 0259900319
TRT 13A 0259900318
TRT 14A
0259900317
0259900314
0259900315
0259900301
0259900205
0259900206
0259900207
0259900208
0259900217
0259900204
0259900203
0259900222
0259900223
0259900272
0259900278
0259900277
0264910104
0259900105
0259900101
0259900104
0267900111
0267900404
0267900403
0259800302
0259900401
0259900407
0259900409
0259900408
0259900410
0259900411
0259900412
0259900414
0259900416
0259900415
0259900413
0259900403
0259900232
0259900228
0259900236
0259900259
0259900231
0259900226
0259900257
0259900237
0259900256
0259900230
0259900238
0259900273
0259900261
0259900262
0259900234
0259900213
0259900263
0259900265
0259900255
0259900224
0259900264
0259900214
0259900233
0251900701
0251900702
0259900503
0259900502
0251900110
0259800307
0259900267
0259900269
0259900107
0259990107
0259990114
0251900302
26790
25990
25190
0
400
Feet
Travis Central Appraisal District
850 E Anderson Lane
Austin, TX 78752
P.O. Box 149012
Austin, Texas 78714
www.traviscad.org
(512) 834-9317
This tax map was compiled solely for the use of TCAD. Areas depicted by these digital products are approximate, and are not necessarily accurate to mapping, surveying or engineering standards. Conclusions drawn from this information are the responsibility of the user. The TCAD makes no claims, promises or guarantees about the accuracy, completeness or adequacy of this information and expressly disclaims liability for any errors and omissions.
NAD 1983 State Plane
Texas Central FIPS 4203
Lambert Conformal Conic
N
Revision Date:
2/26/2026
25990