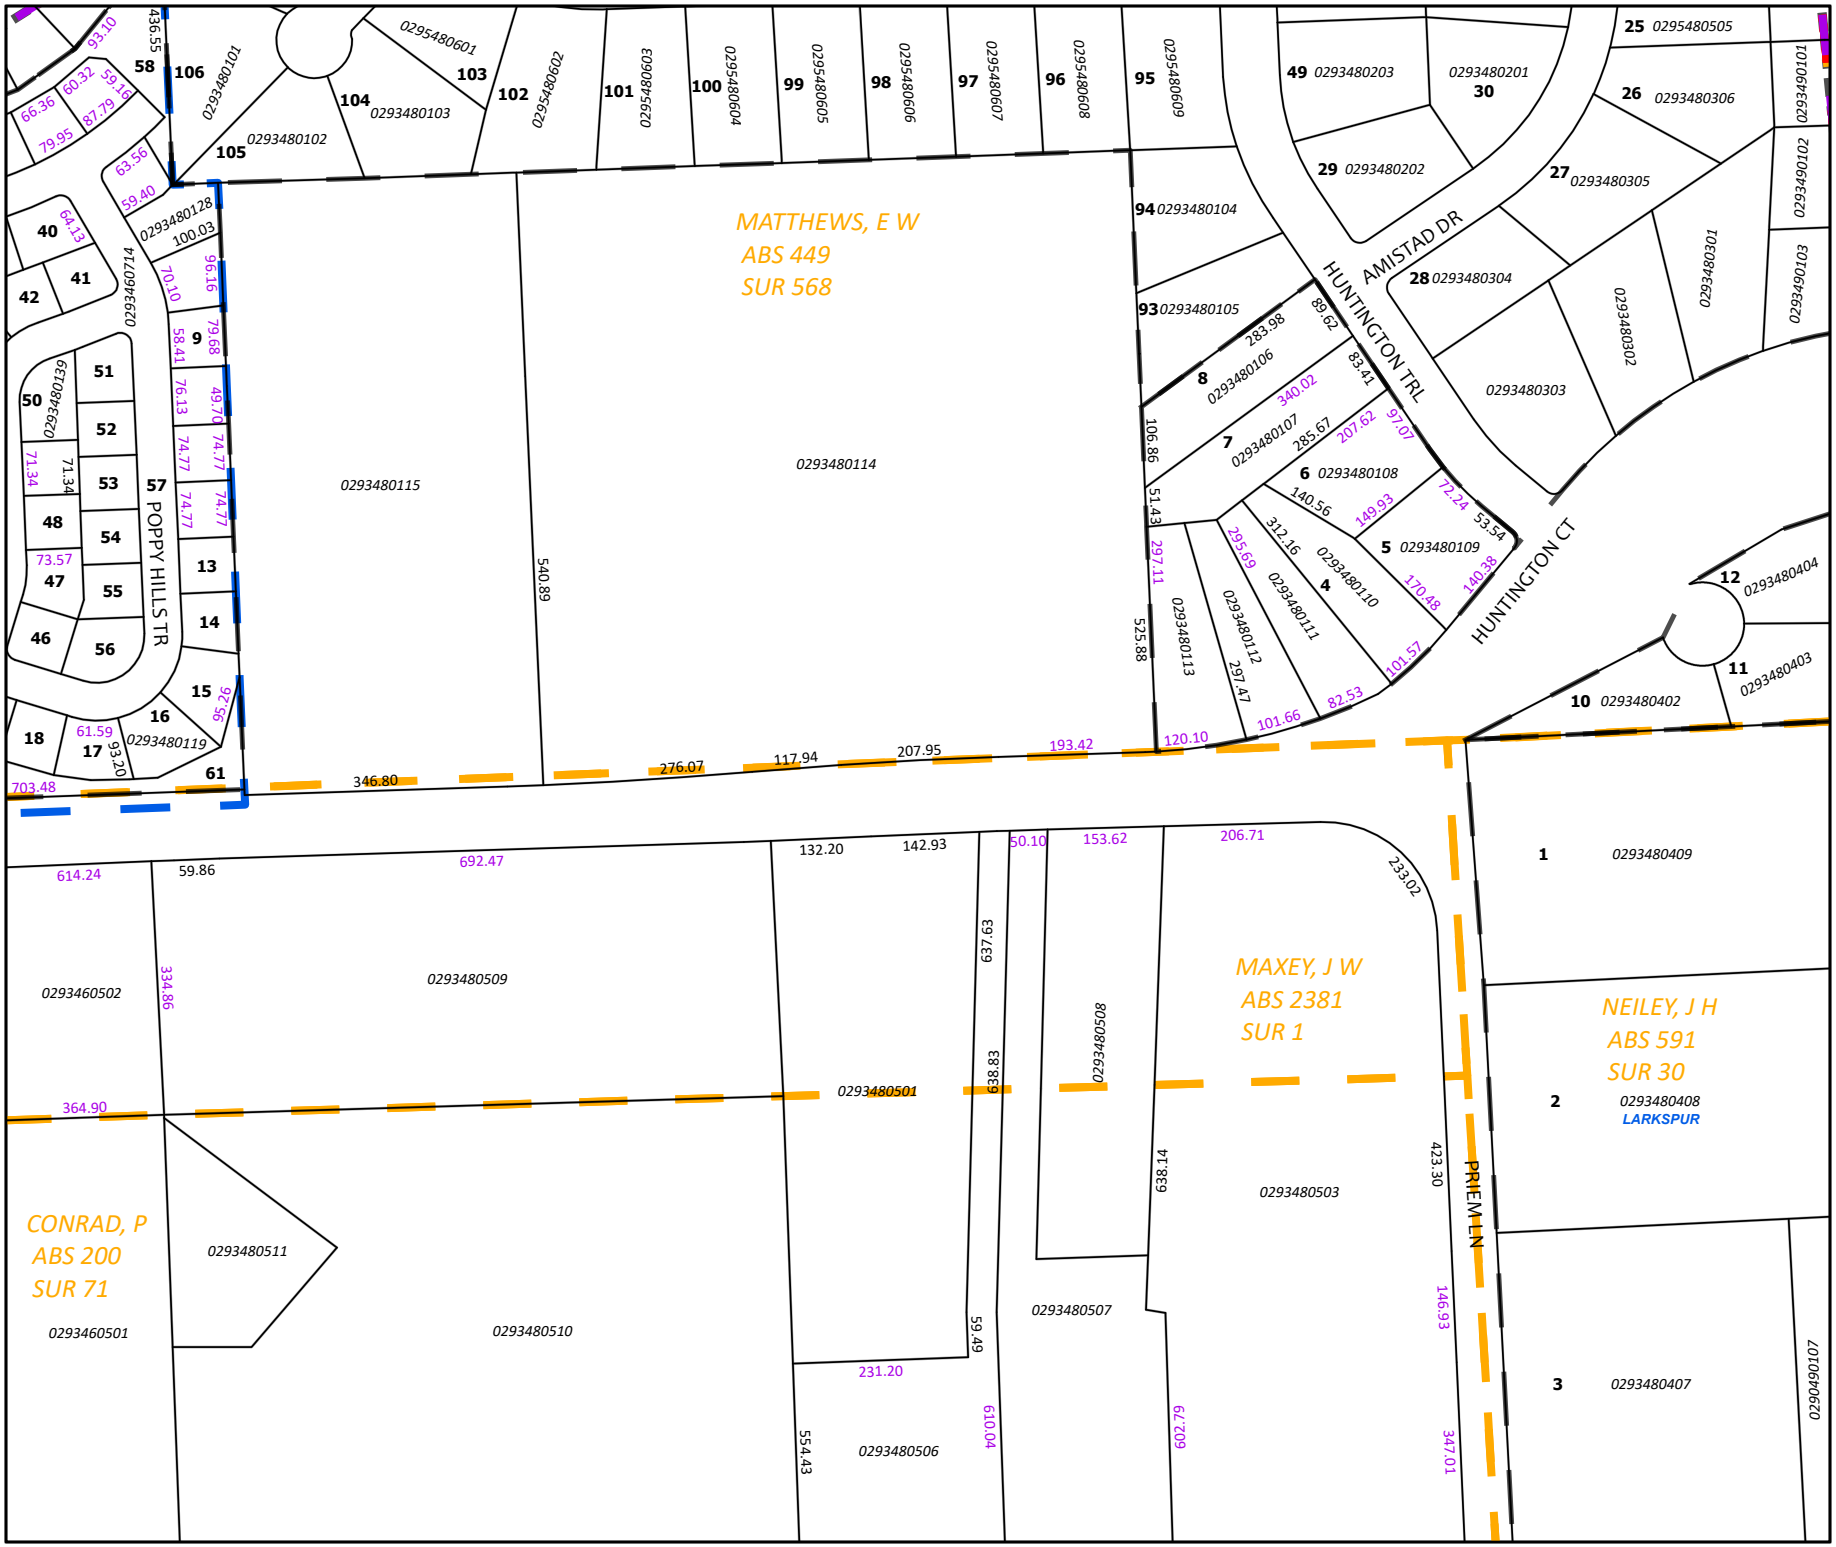

MATTHEWS, E W
ABS 449
SUR 568
MAXEY, J W
ABS 2381
SUR 1
NEILEY, J H
ABS 591
SUR 30
CONRAD, P
ABS 200
SUR 71
POPPY HILLS TR
AMISTAD DR
HUNTINGTON TRL
HUNTINGTON CT
PRIEM LN
LARKSPUR
0293480114
0293480115
0293480509
0293480510
0293480511
0293480503
0293480507
0293480506
0293480508
0293480501
0293460502
0293460501
0293480409
0293480408
0293480407
0293480402
0293480403
0293480404
0293480119
0293480139
0293480128
0293480101
0293480102
0293480103
0293480104
0293480105
0293480106
0293480107
0293480108
0293480109
0293480110
0293480111
0293480112
0293480113
0295480601
0295480602
0295480603
0295480604
0295480605
0295480606
0295480607
0295480608
0295480609
0293480203
0293480201
0293480202
0293480306
0293480305
0293480304
0293480303
0293480302
0293480301
0293490101
0293490102
0293490103
0295480505
0290490107
703.48
346.80
276.07
117.94
207.95
193.42
120.10
525.88
540.89
614.24
692.47
132.20
142.93
153.62
206.71
233.02
364.90
231.20
554.43
610.04
672.09
347.01
423.30
146.93
Travis Central Appraisal District
850 E Anderson Lane
Austin, TX 78752
P.O. Box 149012
Austin, Texas 78714
www.traviscad.org
(512) 834-9317
This tax map was compiled solely for the use of TCAD. Areas depicted by these digital products are approximate, and are not necessarily accurate to mapping, surveying or engineering standards. Conclusions drawn from this information are the responsibility of the user. The TCAD makes no claims, promises or guarantees about the accuracy, completeness or adequacy of this information and expressly disclaims liability for any errors and omissions.
29546
29548
29549
29241
29349
29046
29048
29049
NAD 1983 State Plane
Texas Central FIPS 4203
Lambert Conformal Conic
N
0
100
Feet
Revision Date:
2/26/2026
29348