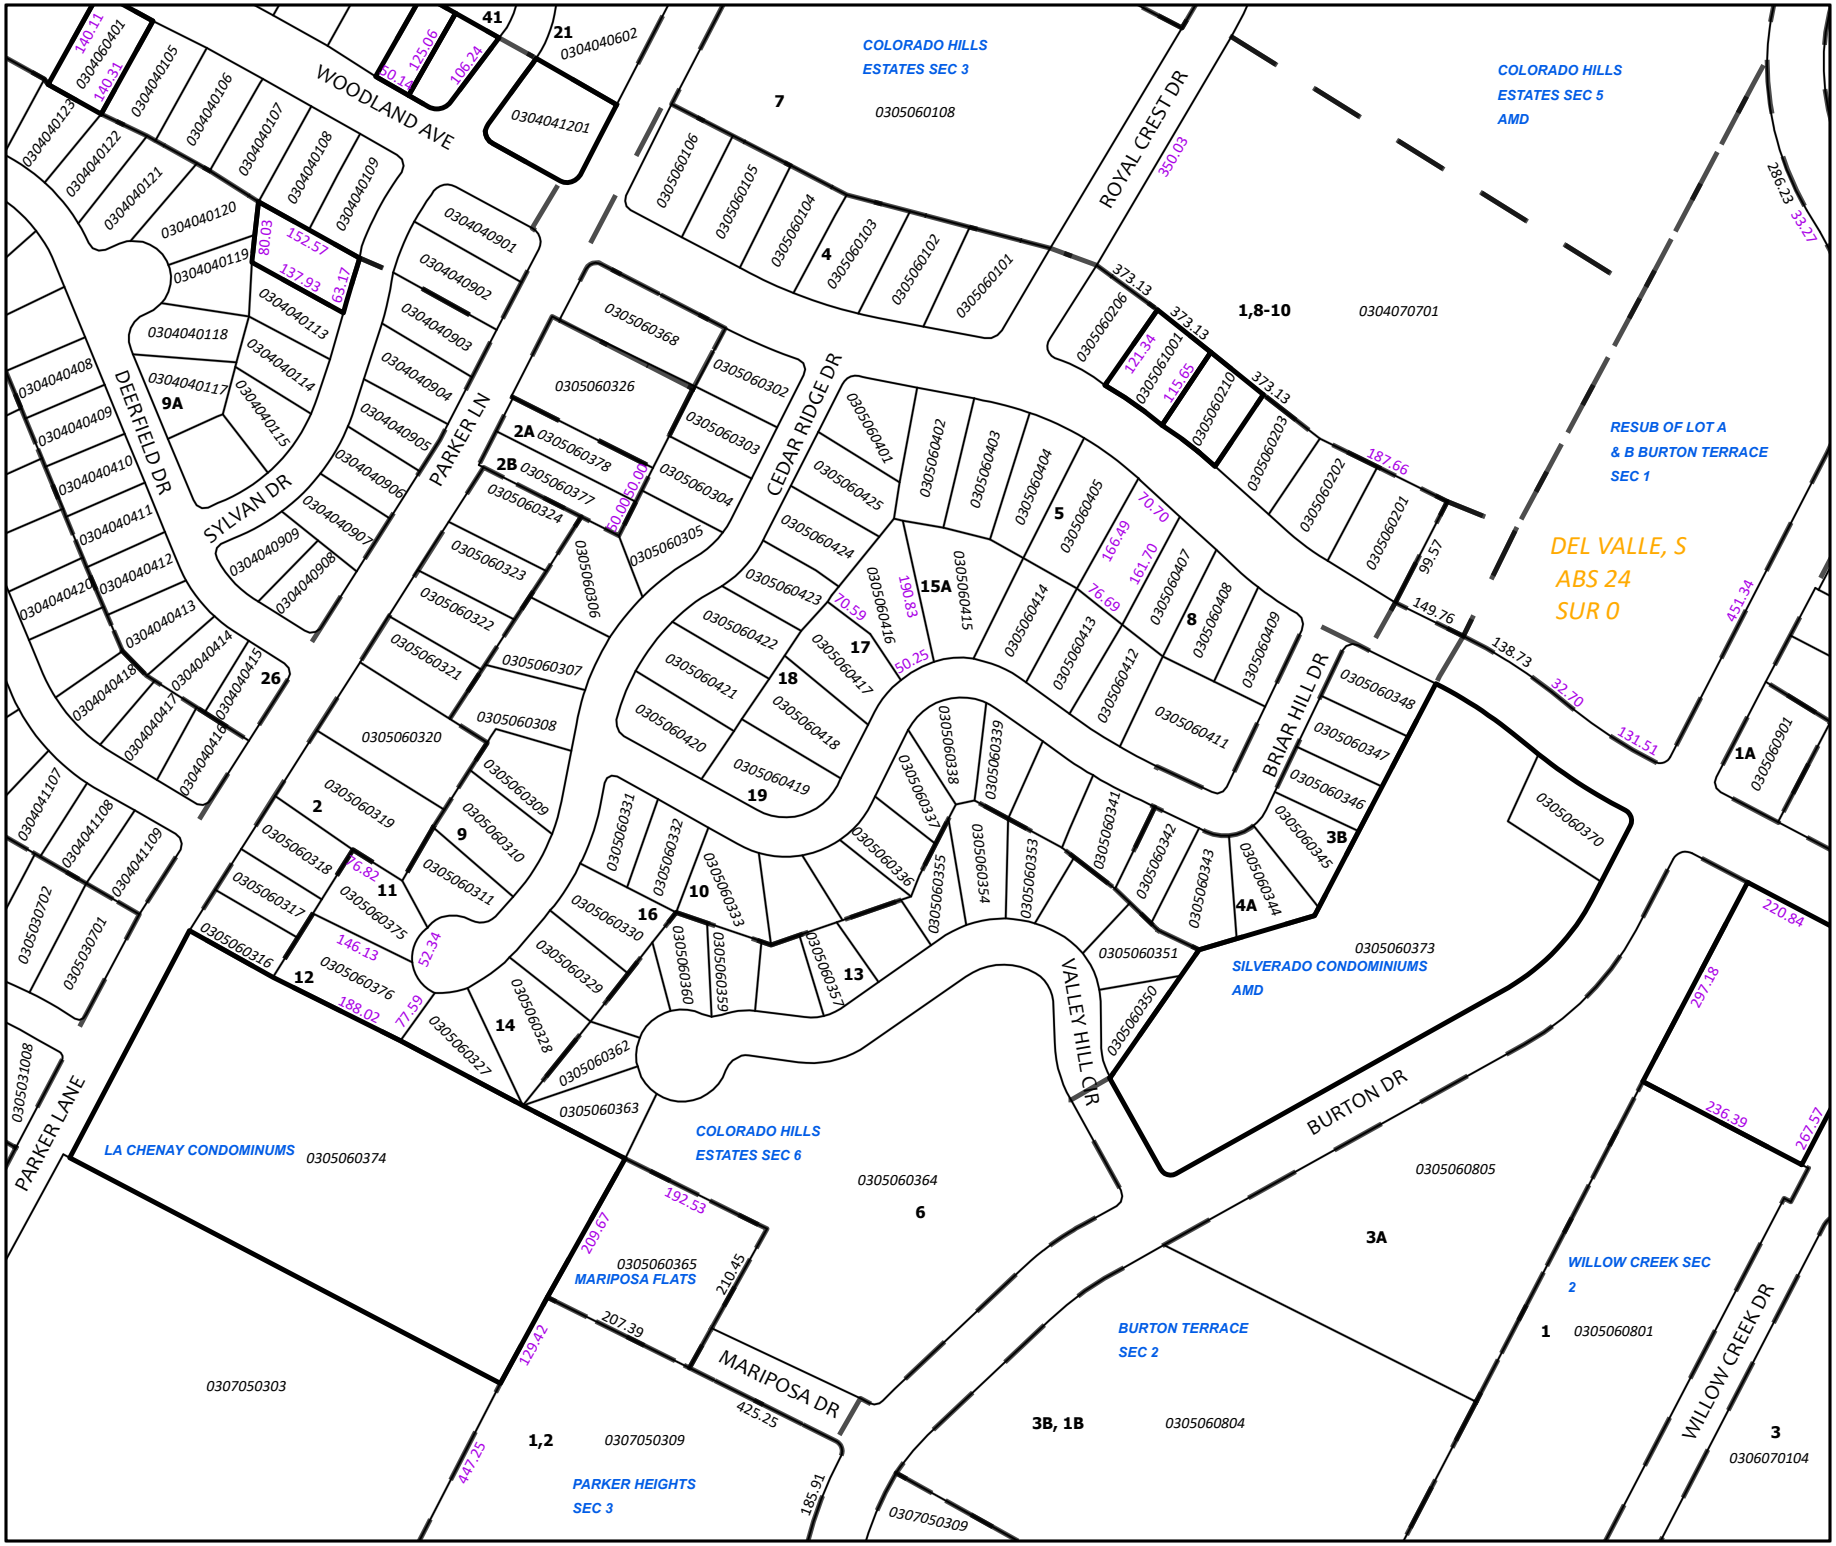

WOODLAND AVE
ROYAL CREST DR
DEERFIELD DR
SYLVAN DR
PARKER LN
CEDAR RIDGE DR
BRIAR HILL DR
VALLEY HILL CR
BURTON DR
PARKER LANE
MARIPOSA DR
WILLOW CREEK DR
COLORADO HILLS ESTATES SEC 3
COLORADO HILLS ESTATES SEC 5 AMD
RESUB OF LOT A & B BURTON TERRACE SEC 1
DEL VALLE, S ABS 24 SUR 0
SILVERADO CONDOMINIUMS AMD
LA CHENAY CONDOMINUMS
COLORADO HILLS ESTATES SEC 6
MARIPOSA FLATS
BURTON TERRACE SEC 2
WILLOW CREEK SEC 2
PARKER HEIGHTS SEC 3
0305060108
0304070701
0304041201
0304040602
0305060374
0305060373
0305060805
0305060801
0306070104
0307050303
0307050309
0305060804
0305060364
0305060365
1,8-10
1,2
3B, 1B
3A
6
7
Travis Central Appraisal District
850 E Anderson Lane
Austin, TX 78752
P.O. Box 149012
Austin, Texas 78714
www.traviscad.org
(512) 834-9317
This tax map was compiled solely for the use of TCAD. Areas depicted by these digital products are approximate, and are not necessarily accurate to mapping, surveying or engineering standards. Conclusions drawn from this information are the responsibility of the user. The TCAD makes no claims, promises or guarantees about the accuracy, completeness or adequacy of this information and expressly disclaims liability for any errors and omissions.
30403
30406
30408
30603
30701
30608
30803
30806
30808
NAD 1983 State Plane
Texas Central FIPS 4203
Lambert Conformal Conic
N
0
100
Feet
Revision Date:
2/26/2026
30606