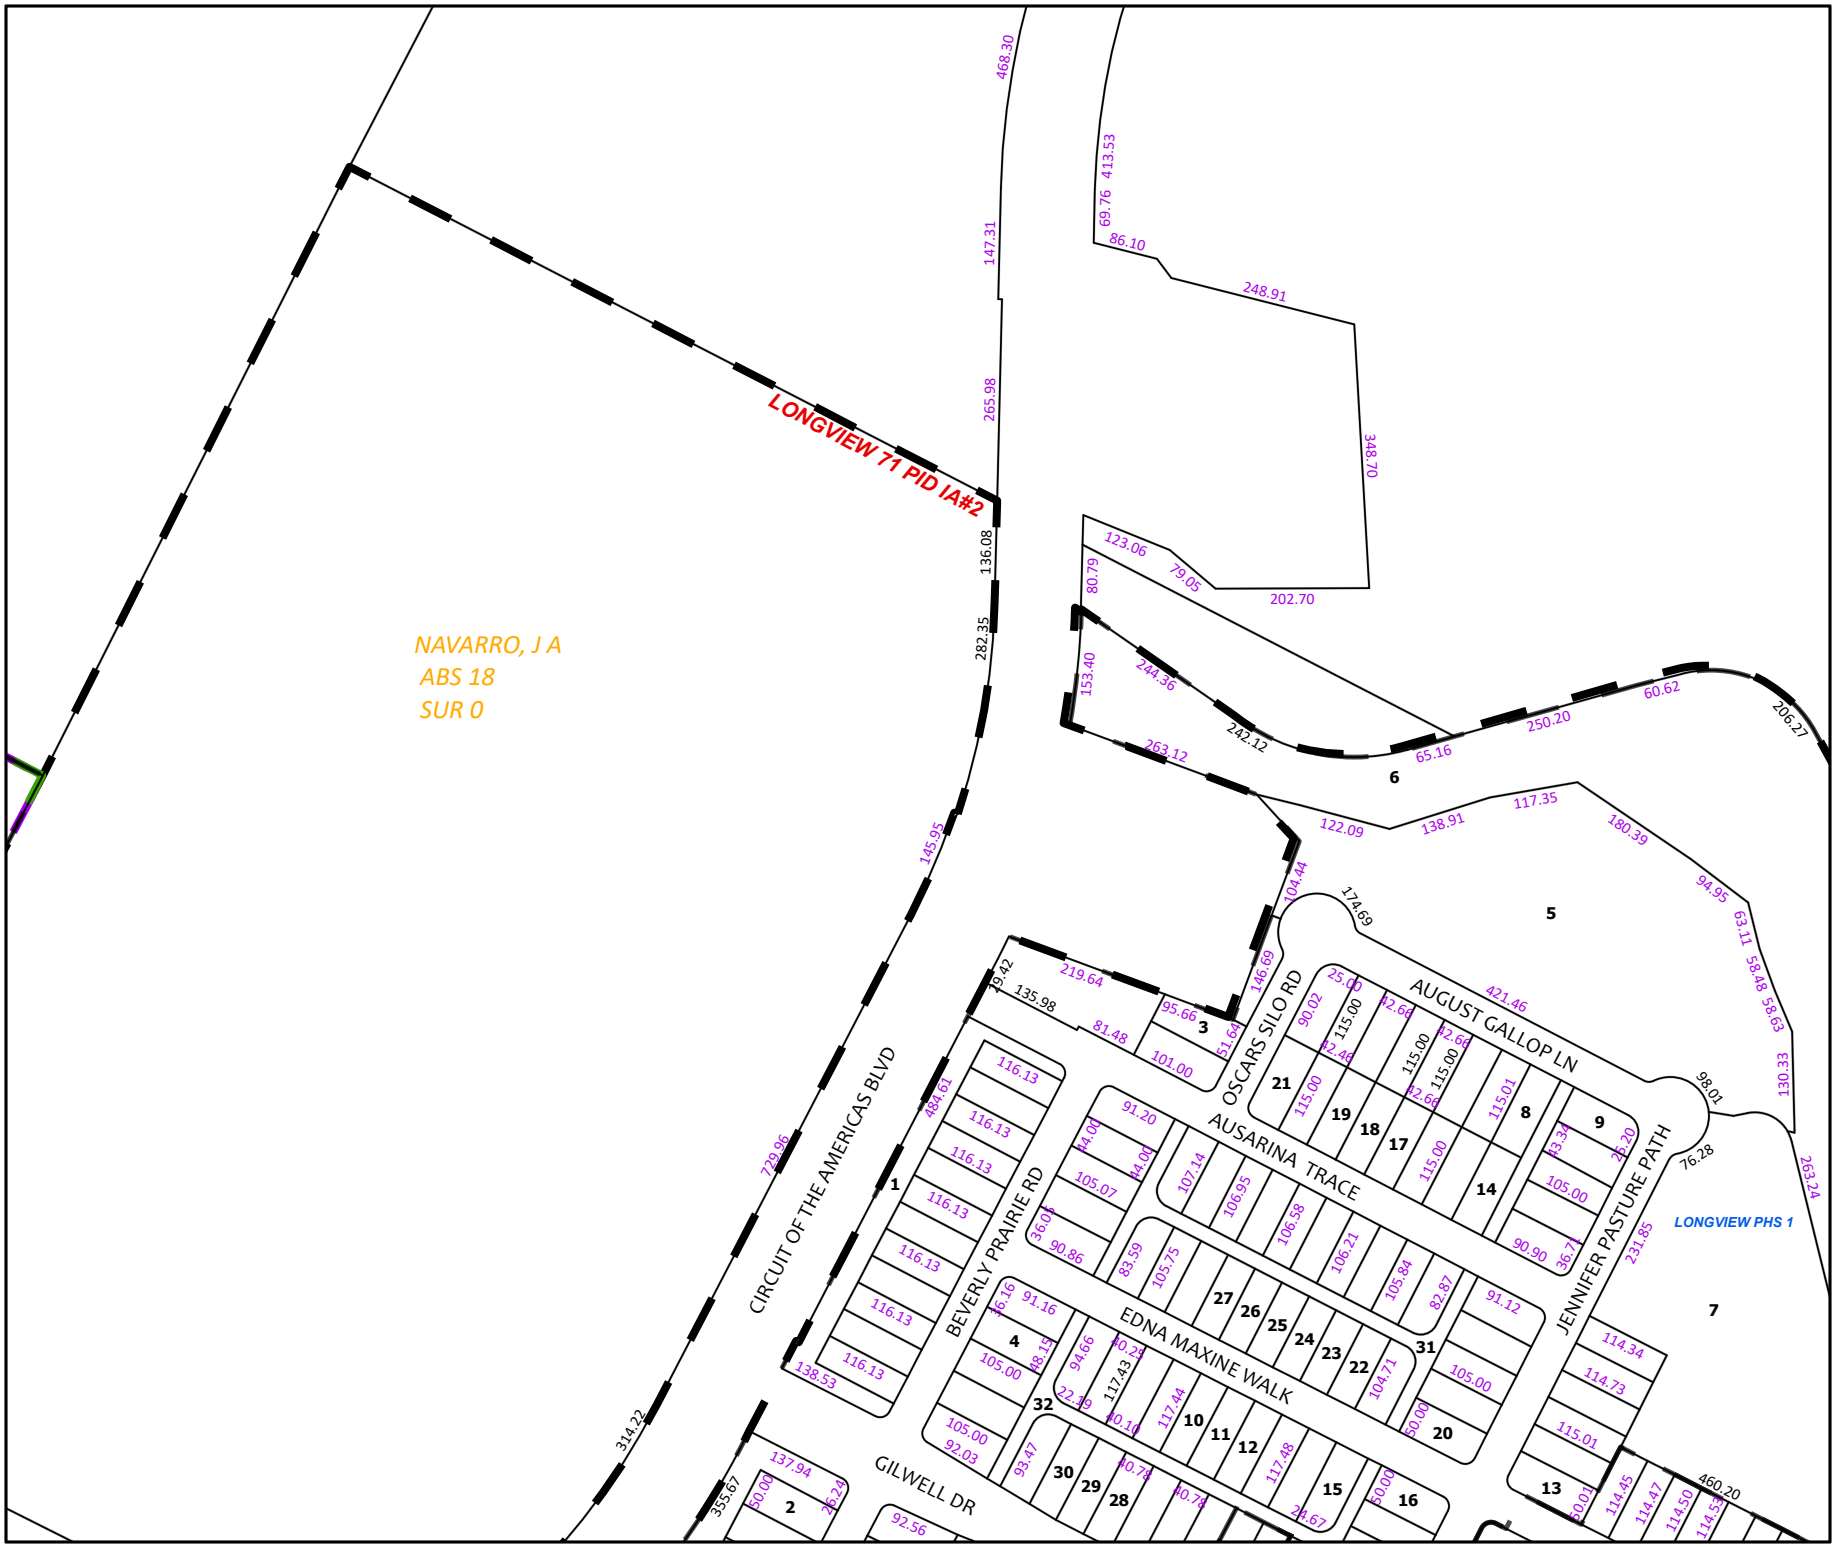

LONGVIEW 71 PID IA#2
NAVARRO, J A
ABS 18
SUR 0
CIRCUIT OF THE AMERICAS BLVD
OSCARS SILO RD
AUGUST GALLOP LN
AUSARINA TRACE
BEVERLY PRAIRIE RD
EDNA MAXINE WALK
JENNIFER PASTURE PATH
GILWELL DR
LONGVIEW PHS 1
1
2
3
4
5
6
7
8
9
10
11
12
13
14
15
16
17
18
19
20
21
22
23
24
25
26
27
28
29
30
31
32
468.30
147.31
265.98
136.08
282.35
145.95
729.96
314.22
355.67
413.53
69.76
86.10
248.91
348.70
202.70
123.06
79.05
80.79
153.40
244.36
263.12
242.12
65.16
250.20
60.62
206.27
122.09
138.91
117.35
180.39
94.95
63.11
58.48
58.63
130.33
98.01
76.28
263.24
231.85
460.20
104.44
174.69
146.69
421.46
135.98
219.64
95.66
101.00
81.48
116.13
484.61
138.53
91.20
105.07
90.86
91.16
94.66
117.43
117.44
92.03
93.47
92.56
137.94
107.14
106.95
106.58
106.21
105.84
105.75
83.59
82.87
91.12
104.71
105.00
114.34
114.73
115.01
114.45
114.47
114.50
114.53
32646
32648
33141
33046
33048
33049
Travis Central Appraisal District
850 E Anderson Lane
Austin, TX 78752
P.O. Box 149012
Austin, Texas 78714
www.traviscad.org
(512) 834-9317
This tax map was compiled solely for the use of TCAD. Areas depicted by these digital products are approximate, and are not necessarily accurate to mapping, surveying or engineering standards. Conclusions drawn from this information are the responsibility of the user. The TCAD makes no claims, promises or guarantees about the accuracy, completeness or adequacy of this information and expressly disclaims liability for any errors and omissions.
NAD 1983 State Plane
Texas Central FIPS 4203
Lambert Conformal Conic
N
0
100
Feet
Revision Date:
2/26/2026
32848