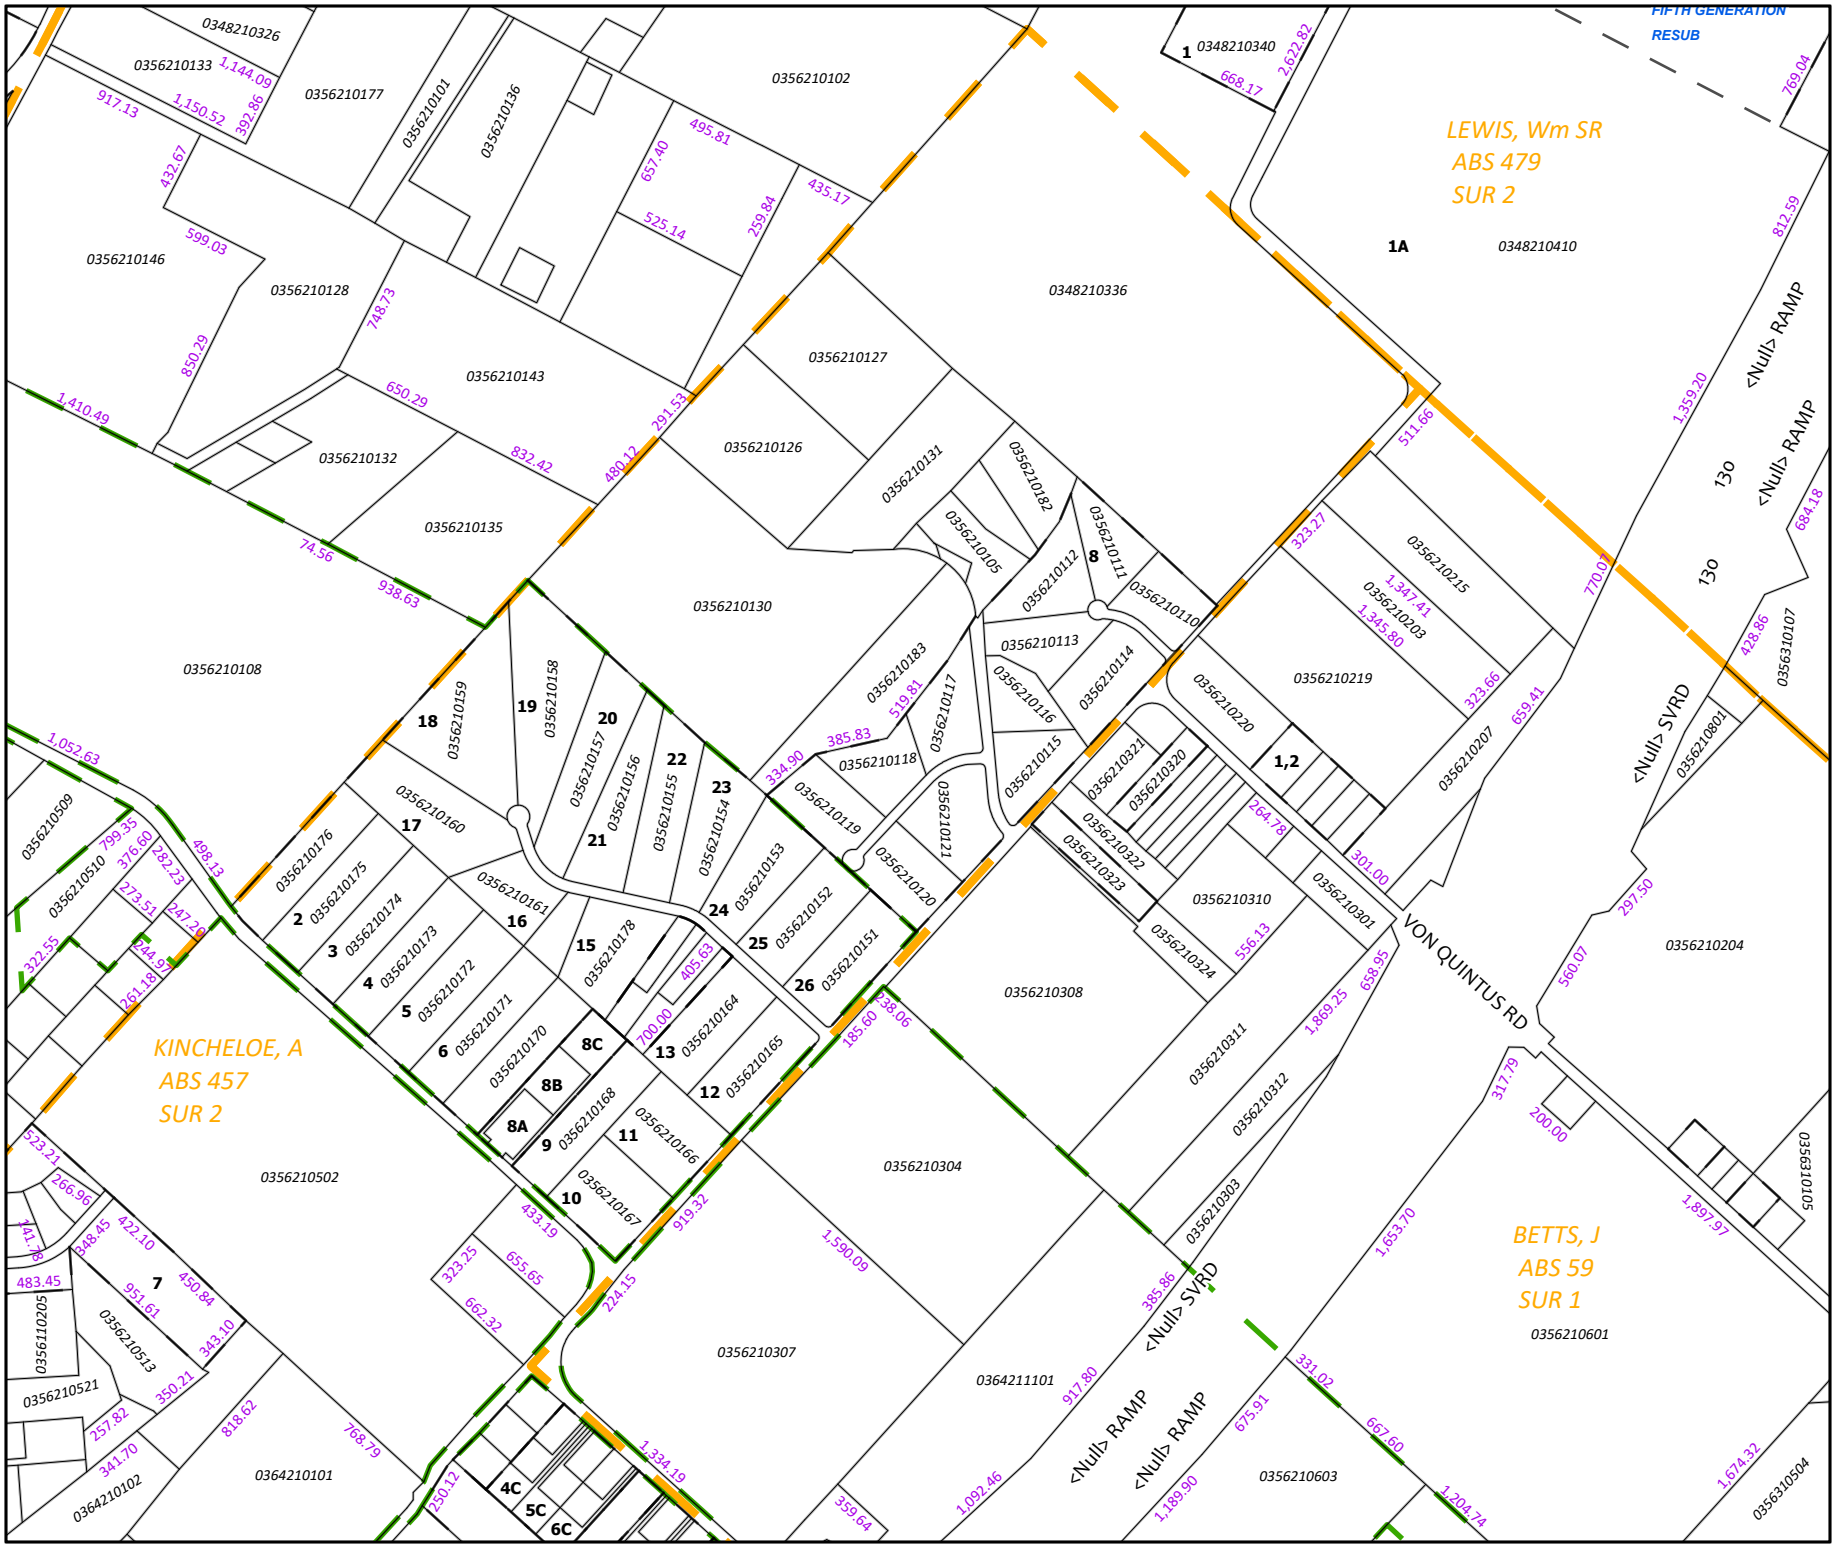

FIFTH GENERATION RESUB
LEWIS, Wm SR ABS 479 SUR 2
KINCHELOE, A ABS 457 SUR 2
BETTS, J ABS 59 SUR 1
VON QUINTUS RD
<Null> RAMP
<Null> SVRD
0348210326
0356210133
0356210177
0356210101
0356210136
0356210102
0348210340
0356210146
0356210128
0356210143
0348210336
1A
0348210410
0356210127
0356210132
0356210135
0356210126
0356210131
0356210130
0356210108
0356210182
0356210105
0356210112
0356210111
0356210110
0356210113
0356210114
0356210116
0356210115
0356210117
0356210183
0356210118
0356210119
0356210121
0356210120
0356210215
0356210203
0356210219
0356210220
0356210207
0356210801
0356310107
0356210321
0356210320
0356210322
0356210323
0356210324
0356210310
0356210301
0356210204
0356210311
0356210312
0356210303
0356210308
0356210304
0356210307
0364211101
0356210603
0356210601
0356310504
0356310505
0356210509
0356210510
0356210176
0356210175
0356210174
0356210173
0356210172
0356210171
0356210170
0356210161
0356210160
0356210159
0356210158
0356210157
0356210156
0356210155
0356210154
0356210153
0356210152
0356210151
0356210178
0356210164
0356210165
0356210168
0356210166
0356210167
0356210502
0356110205
0356210513
0356210521
0364210102
0364210101
1
2
3
4
5
6
7
8
8A
8B
8C
9
10
11
12
13
15
16
17
18
19
20
21
22
23
24
25
26
1,2
4C
5C
6C
130
35621
Travis Central Appraisal District
850 E Anderson Lane
Austin, TX 78752
P.O. Box 149012
Austin, Texas 78714
www.traviscad.org
(512) 834-9317
This tax map was compiled solely for the use of TCAD. Areas depicted by these digital products are approximate, and are not necessarily accurate to mapping, surveying or engineering standards. Conclusions drawn from this information are the responsibility of the user. The TCAD makes no claims, promises or guarantees about the accuracy, completeness or adequacy of this information and expressly disclaims liability for any errors and omissions.
NAD 1983 State Plane
Texas Central FIPS 4203
Lambert Conformal Conic
N
0
400
Feet
Revision Date:
2/26/2026
35621