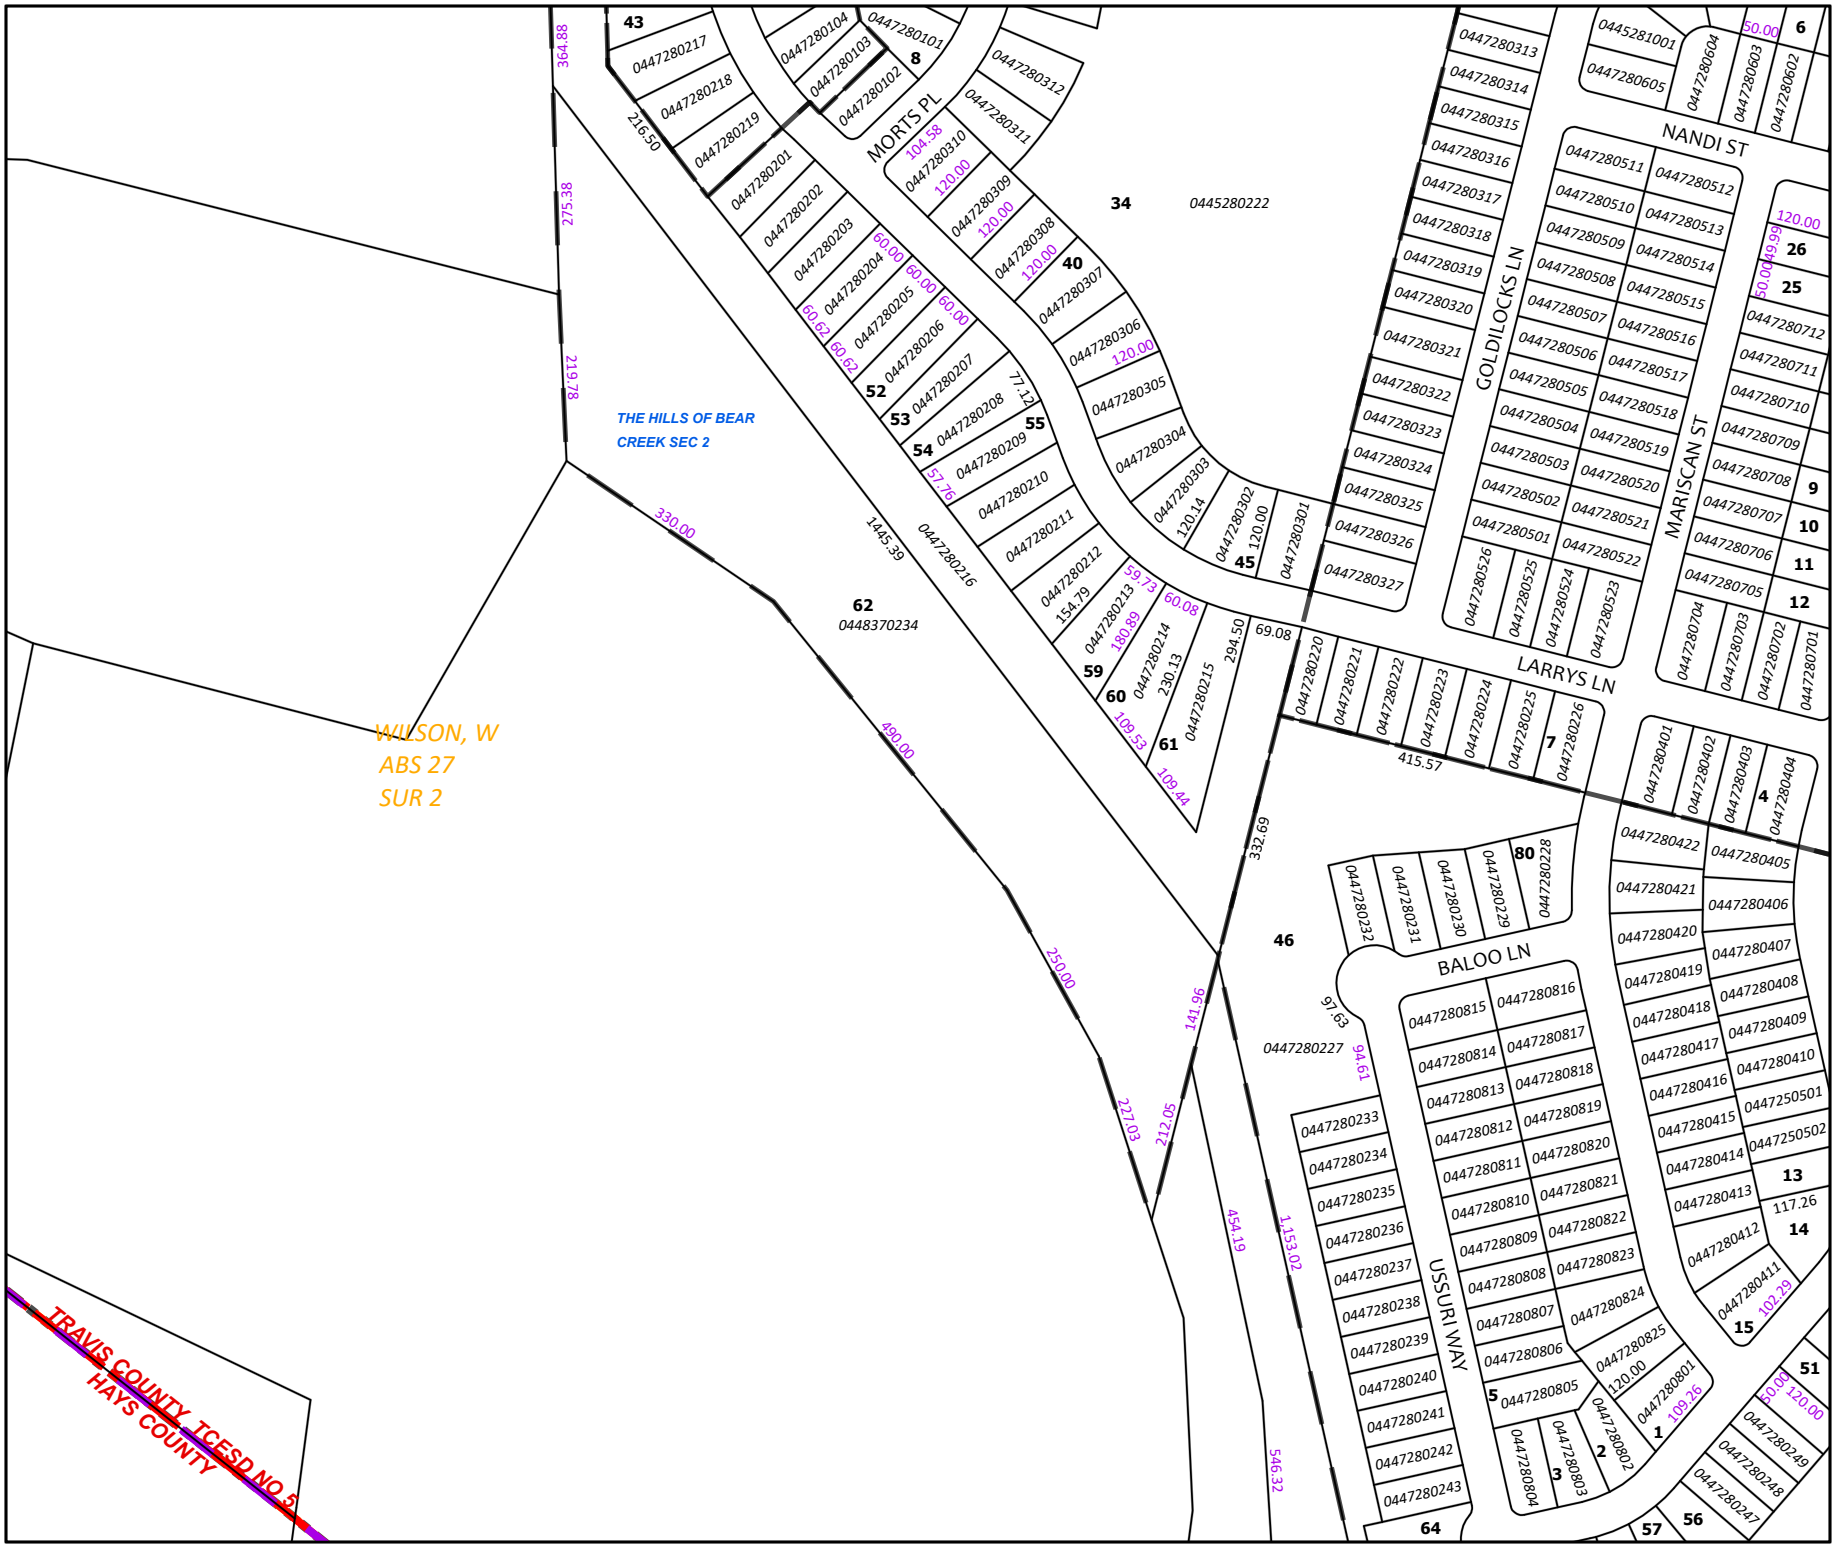

MORTS PL
NANDI ST
GOLDILOCKS LN
MARISCAN ST
LARRYS LN
BALOO LN
USSURI WAY
THE HILLS OF BEAR CREEK SEC 2
WILSON, W
ABS 27
SUR 2
TRAVIS COUNTY
HAYS COUNTY
TCESD NO 5
0445280222
0448370234
0447280216
0447280227
364.88
216.50
275.38
219.78
330.00
1445.39
490.00
250.00
141.96
227.03
212.05
454.19
1,153.02
546.32
332.69
415.57
69.08
97.63
94.61
120.14
154.79
230.13
294.50
180.89
109.53
109.44
57.76
59.73
60.08
77.12
60.62
104.58
120.00
49.99
50.00
102.29
109.26
117.26
Travis Central Appraisal District
850 E Anderson Lane
Austin, TX 78752
P.O. Box 149012
Austin, Texas 78714
www.traviscad.org
(512) 834-9317
This tax map was compiled solely for the use of TCAD. Areas depicted by these digital products are approximate, and are not necessarily accurate to mapping, surveying or engineering standards. Conclusions drawn from this information are the responsibility of the user. The TCAD makes no claims, promises or guarantees about the accuracy, completeness or adequacy of this information and expressly disclaims liability for any errors and omissions.
44530
44528
44525
44837
44725
44928
44925
NAD 1983 State Plane
Texas Central FIPS 4203
Lambert Conformal Conic
N
0
100
Feet
Revision Date:
2/26/2026
44728