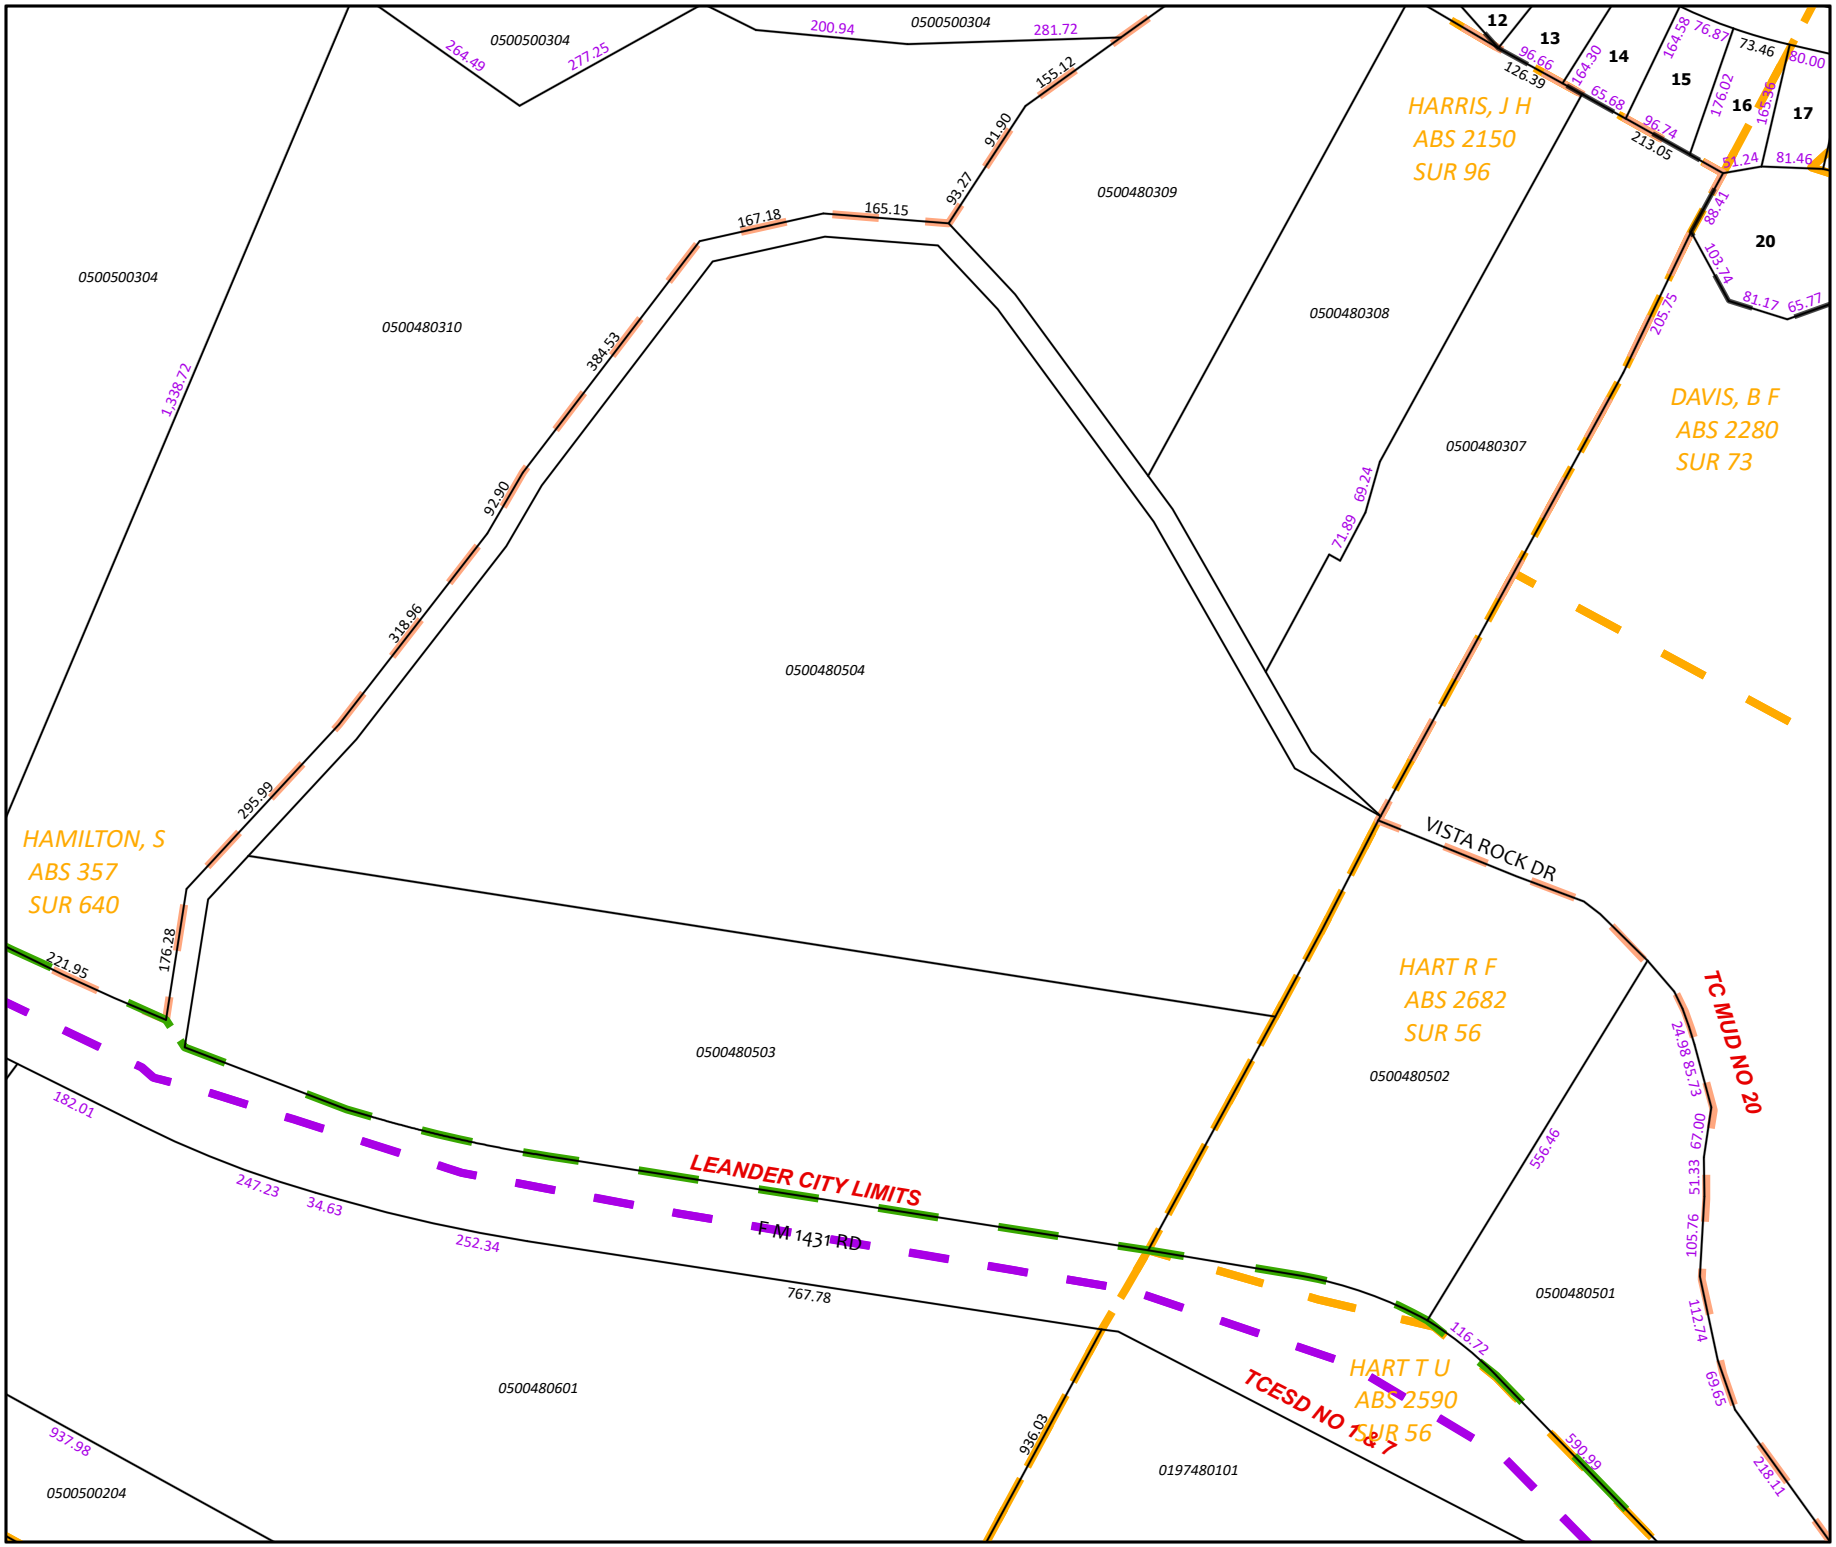

0500500304
0500500304
0500500304
0500480309
0500480310
0500480308
0500480307
0500480504
0500480503
0500480502
0500480501
0500480601
0500500204
0197480101
HARRIS, J H
ABS 2150
SUR 96
DAVIS, B F
ABS 2280
SUR 73
HAMILTON, S
ABS 357
SUR 640
HART R F
ABS 2682
SUR 56
HART T U
ABS 2590
SUR 56
VISTA ROCK DR
LEANDER CITY LIMITS
F M 1431 RD
TC MUD NO 20
TCESD NO 1 & 7
12
13
14
15
16
17
20
1,338.72
264.49
277.25
200.94
281.72
155.12
91.90
93.27
167.18
165.15
384.53
92.90
318.96
295.99
176.28
221.95
182.01
247.23
34.63
252.34
767.78
937.98
936.03
116.72
590.99
218.11
556.46
24.98
85.73
67.00
51.33
105.76
112.74
69.65
126.39
96.66
164.30
65.68
213.05
96.74
164.58
76.87
73.46
80.00
176.02
165.38
51.24
81.46
88.41
103.74
81.17
65.77
205.75
71.89
69.24
50250
50248
50244
50147
50050
50048
50044
19750
19247
Travis Central Appraisal District
850 E Anderson Lane
Austin, TX 78752
P.O. Box 149012
Austin, Texas 78714
www.traviscad.org
(512) 834-9317
This tax map was compiled solely for the use of TCAD. Areas depicted by these digital products are approximate, and are not necessarily accurate to mapping, surveying or engineering standards. Conclusions drawn from this information are the responsibility of the user. The TCAD makes no claims, promises or guarantees about the accuracy, completeness or adequacy of this information and expressly disclaims liability for any errors and omissions.
NAD 1983 State Plane
Texas Central FIPS 4203
Lambert Conformal Conic
N
0
100
Feet
Revision Date:
2/26/2026
50048