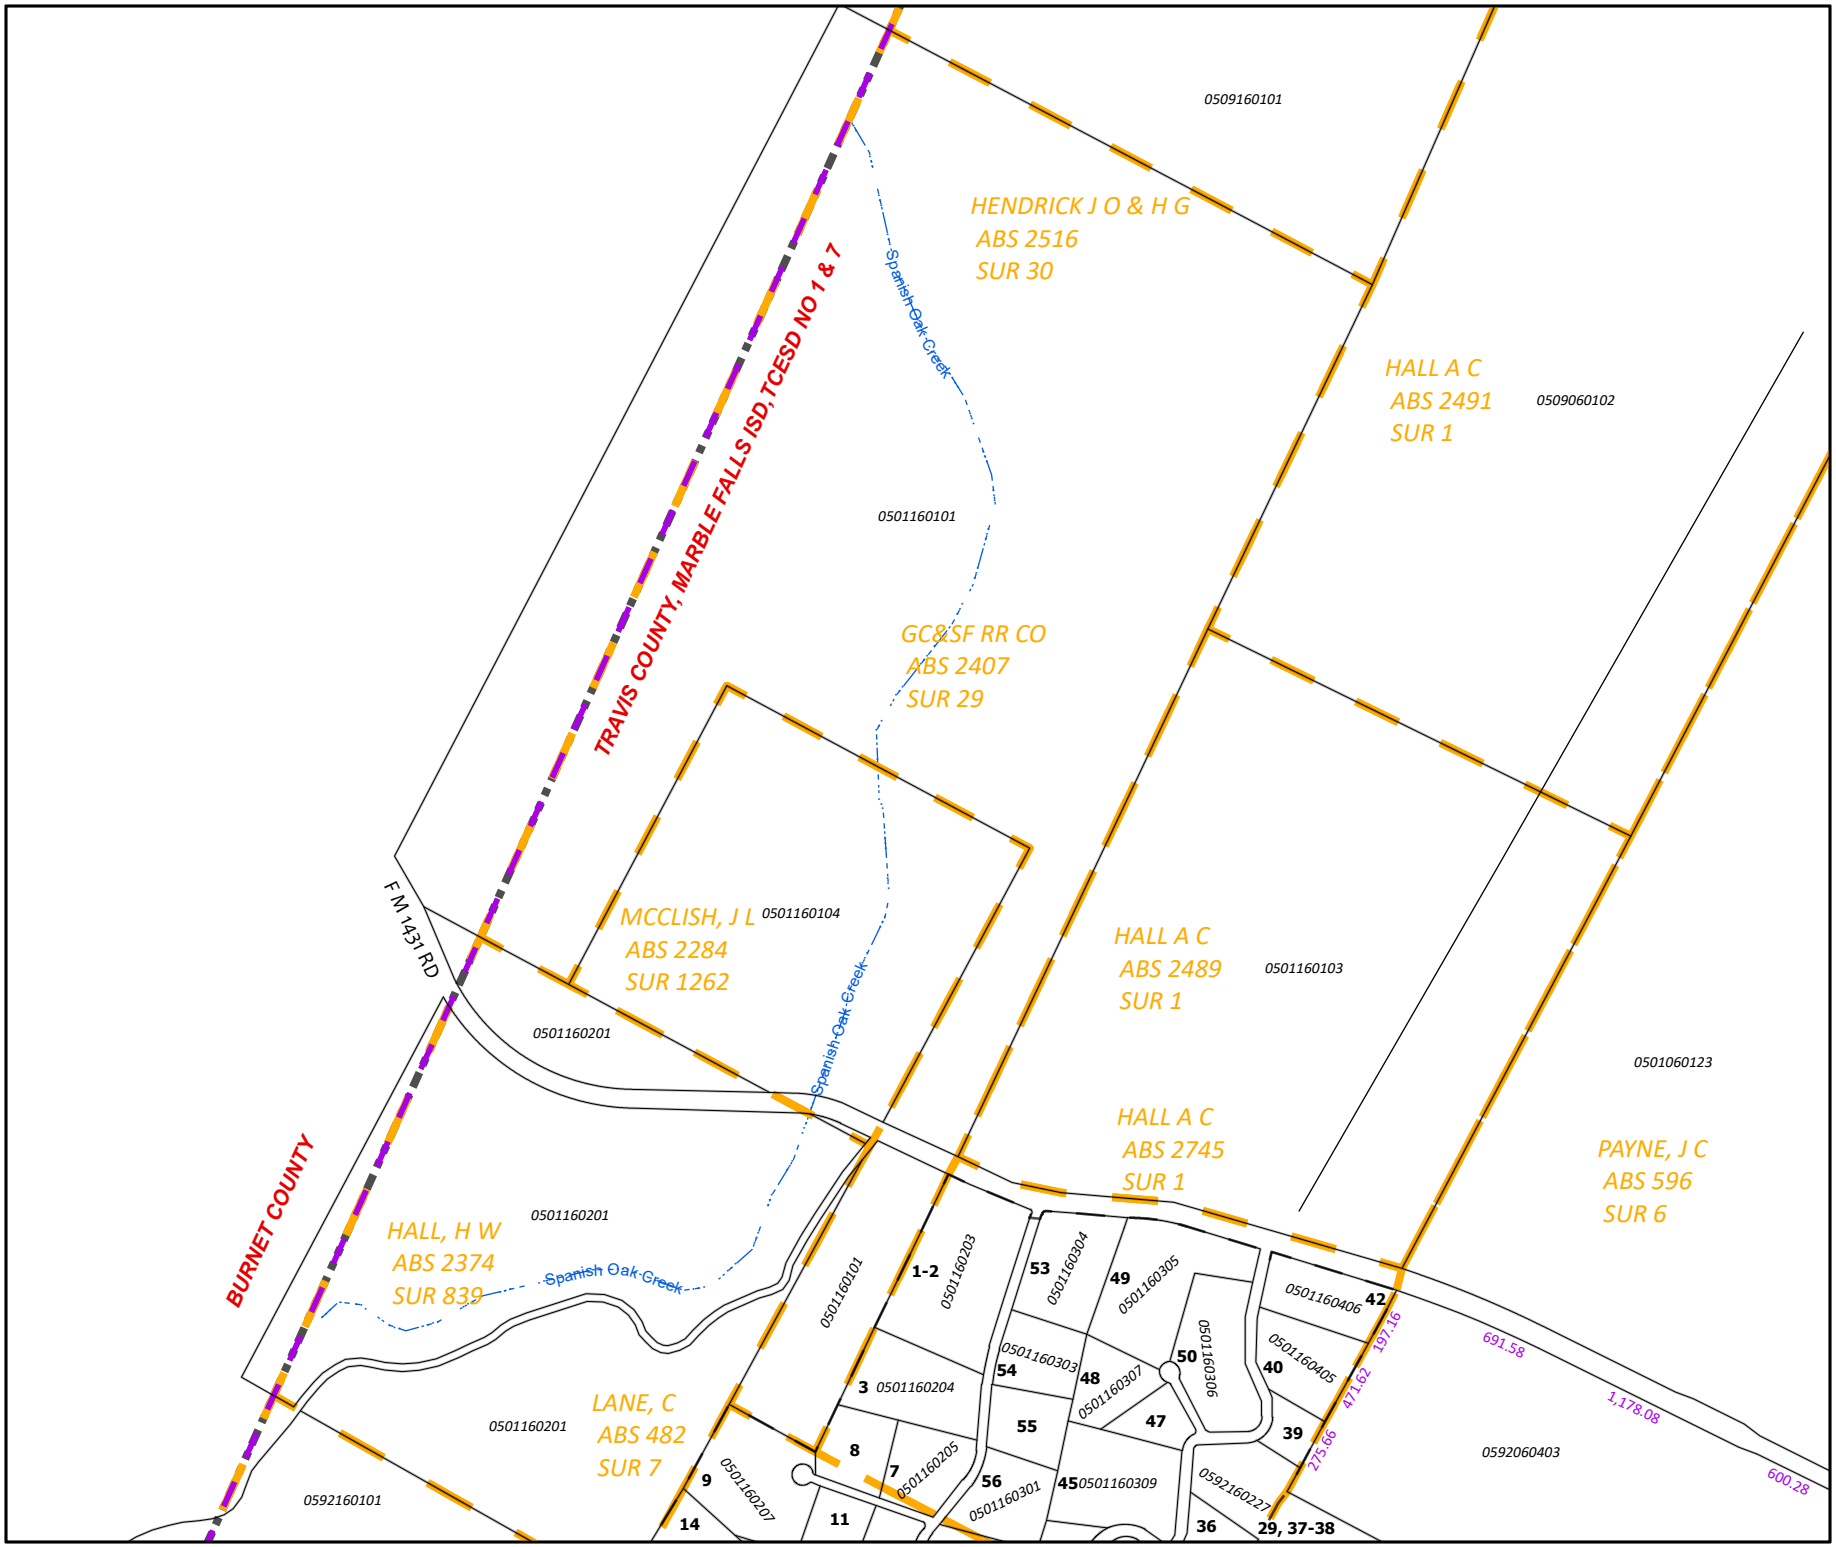

0509160101
HENDRICK J O & H G
ABS 2516
SUR 30
Spanish Oak Creek
TRAVIS COUNTY, MARBLE FALLS ISD,TCESD NO 1 & 7
HALL A C
ABS 2491
SUR 1
0509060102
0501160101
GC&SF RR CO
ABS 2407
SUR 29
F M 1431 RD
MCCLISH, J L
ABS 2284
SUR 1262
0501160104
0501160201
Spanish Oak Creek
HALL A C
ABS 2489
SUR 1
0501160103
0501060123
HALL A C
ABS 2745
SUR 1
PAYNE, J C
ABS 596
SUR 6
BURNET COUNTY
HALL, H W
ABS 2374
SUR 839
0501160201
Spanish Oak Creek
LANE, C
ABS 482
SUR 7
0501160201
0592160101
0501160101
1-2
0501160203
53
0501160304
49
0501160305
0501160406
42
0501160303
54
48
0501160307
50
0501160306
40
0501160405
3
0501160204
55
47
39
8
7
0501160205
56
45
0501160309
0592160227
9
0501160207
14
11
36
29, 37-38
0592060403
197.16
691.58
471.62
1,178.08
275.66
600.28
Travis Central Appraisal District
850 E Anderson Lane
Austin, TX 78752
P.O. Box 149012
Austin, Texas 78714
www.traviscad.org
(512) 834-9317
This tax map was compiled solely for the use of TCAD. Areas depicted by these digital products are approximate, and are not necessarily accurate to mapping, surveying or engineering standards. Conclusions drawn from this information are the responsibility of the user. The TCAD makes no claims, promises or guarantees about the accuracy, completeness or adequacy of this information and expressly disclaims liability for any errors and omissions.
50916
50116
59216
NAD 1983 State Plane
Texas Central FIPS 4203
Lambert Conformal Conic
N
0
400
Feet
Revision Date:
2/26/2026
50116